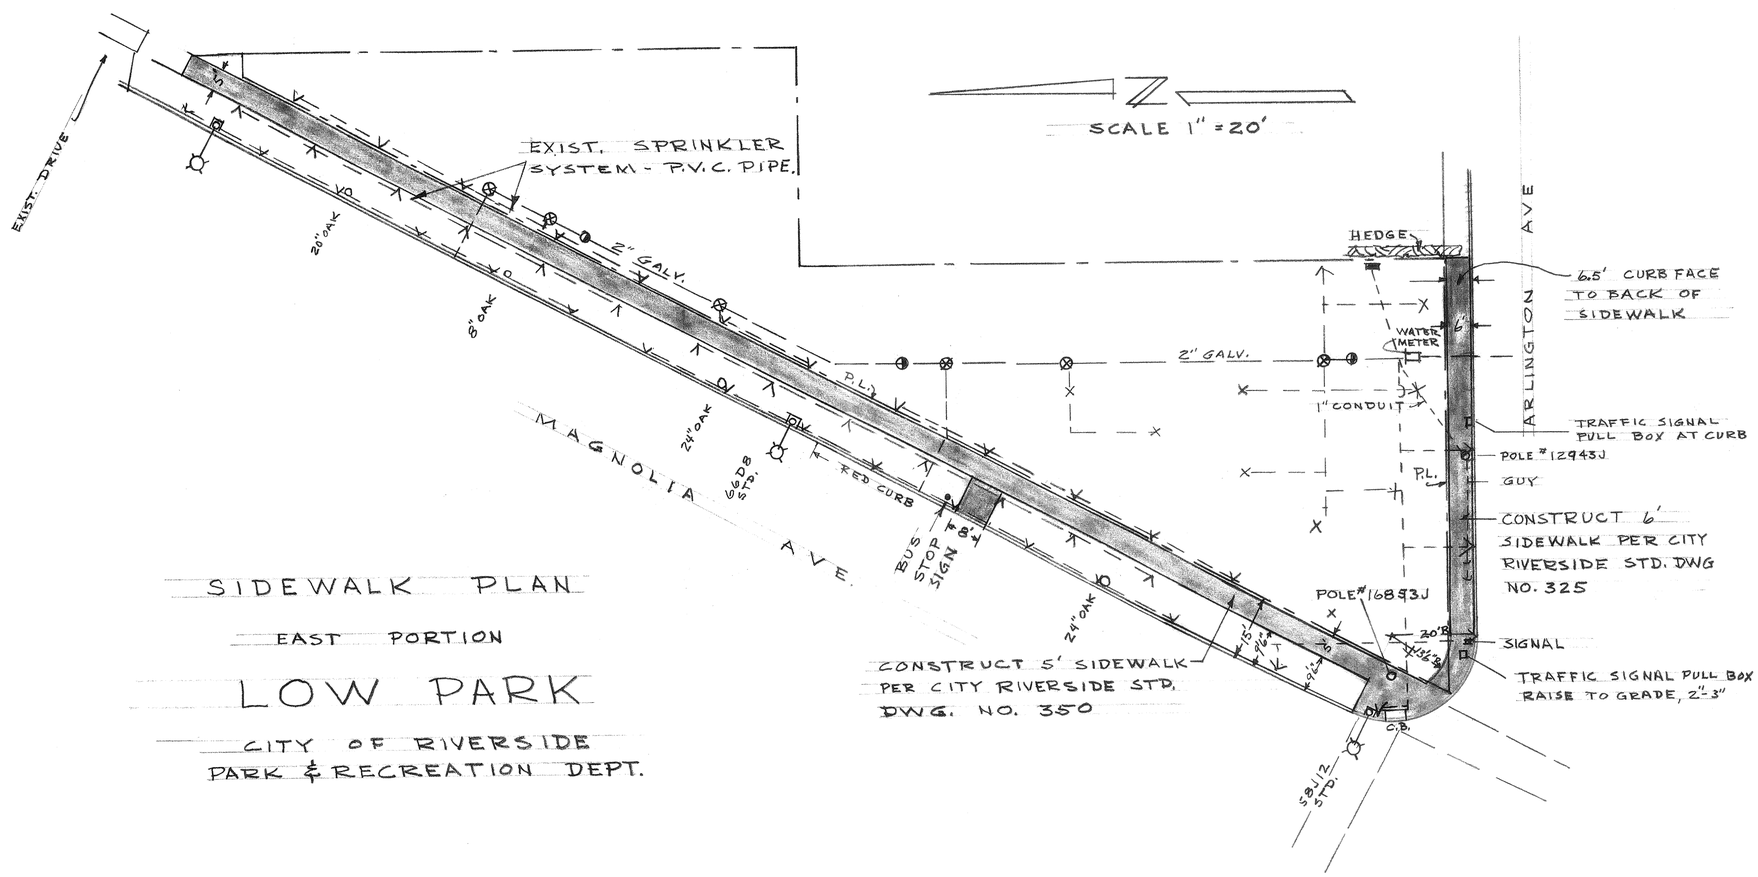

SIDEWALK PLAN

EAST PORTION

LOW PARK

CITY OF RIVERSIDE
PARK & RECREATION DEPT.

JAN. 14, 1969

P-131-6

DRAWING NUMBER
LOW

PLAN HOLD CORPORATION • IRVINE, CALIFORNIA
REORDER BY NUMBER D7S4R

DRAWING NUMBER

PLAN HOLD CORPORATION • IRVINE, CALIFORNIA
REORDER BY NUMBER D7S4R

DRAWING NUMBER
L0-10

PLAN HOLD CORPORATION • IRVINE, CALIFORNIA
REORDER BY NUMBER D7S4R