GARDENA STREET

APPLETON STREET

WIEHE AVENUE

MATCH LINE

WEIR

BLOCK WALL EL. 93.9 TOP

CONCRETE SLAB

12" TREES

12" TREE

14" TREE

12" ASH

16" TREE

12" TREE

6" TREE

12" TREE
4" TREE

16" ELM

20' STORM DRAIN ESM'T
R.C.F.C. & W.C.D.

℄ 9'7"W X 11'6"H R.C.B.

6' WOOD FENCE

5-12" TREES

18" TREE

16" PALM

10" TREE

16" PALM

BUSH

BARRICADE
(POWER POLES)

BUSH

9" PALM
14" PALM

16" PALMS

36" PEPPER

14" TREE

24" PEPPER

6' CHAIN LINK

RAILROAD TIES

6' WOOD FENCE

CONCRETE DRIVE

5' SIDEWALK

6" WATER

8" SEWER

F.H.

CONC.

W.M.

12" ELM

STREET LIGHT

12" ELM

POWER POLE (ABANDONED)

BARBED WIRE FENCE (TYPICAL)

PROPERTY CORNER
3/4" IRON PIPE

BLOCK WALL

PROPERTY CORNER
2"X2" HUB

WEIR

NORTH

BENCHMARK

3/4" IRON PIPE AT S.W. CORNER
OF MT. VIEW PARK.
ELEV. 796.24

MARK	REVISIONS	APPR.	DATE

DESIGNED BY _____ DRAWN BY John CHECKED BY _____

CITY OF RIVERSIDE
PUBLIC WORKS DEPARTMENT

APPROVED	BY	DATE
PRINCIPAL ENGINEER		
PARK DEPARTMENT		
TRAFFIC DIVISION		
CHIEF P. W. ENGINEER		

APPROVED BY

PUBLIC WORKS DIRECTOR

DATE FEB. 18, 1986

MT. VIEW PARK

ACCOUNT NO.

SHEET 1 OF 2

HORIZ. SCALE: 1" = 20' VERT. SCALE: 1" =

DRAWING NUMBER

PLAN HOLD CORPORATION • IRVINE, CALIFORNIA
REGISTER BY NUMBER 127549
PERSONAL USE OF PRINT ON THIS LINE

DRAWING NUMBER

PLAN HOLD CORPORATION • IRVINE, CALIFORNIA
REGISTER BY NUMBER 127549
PERSONAL USE OF PRINT ON THIS LINE

DRAWING NUMBER

PLAN HOLD CORPORATION • IRVINE, CALIFORNIA
REGISTER BY NUMBER 127549
PERSONAL USE OF PRINT ON THIS LINE

DRAWING NUMBER

MV-00A

PLAN HOLD CORPORATION • IRVINE, CALIFORNIA
REGISTER BY NUMBER 127549
PERSONAL USE OF PRINT ON THIS LINE

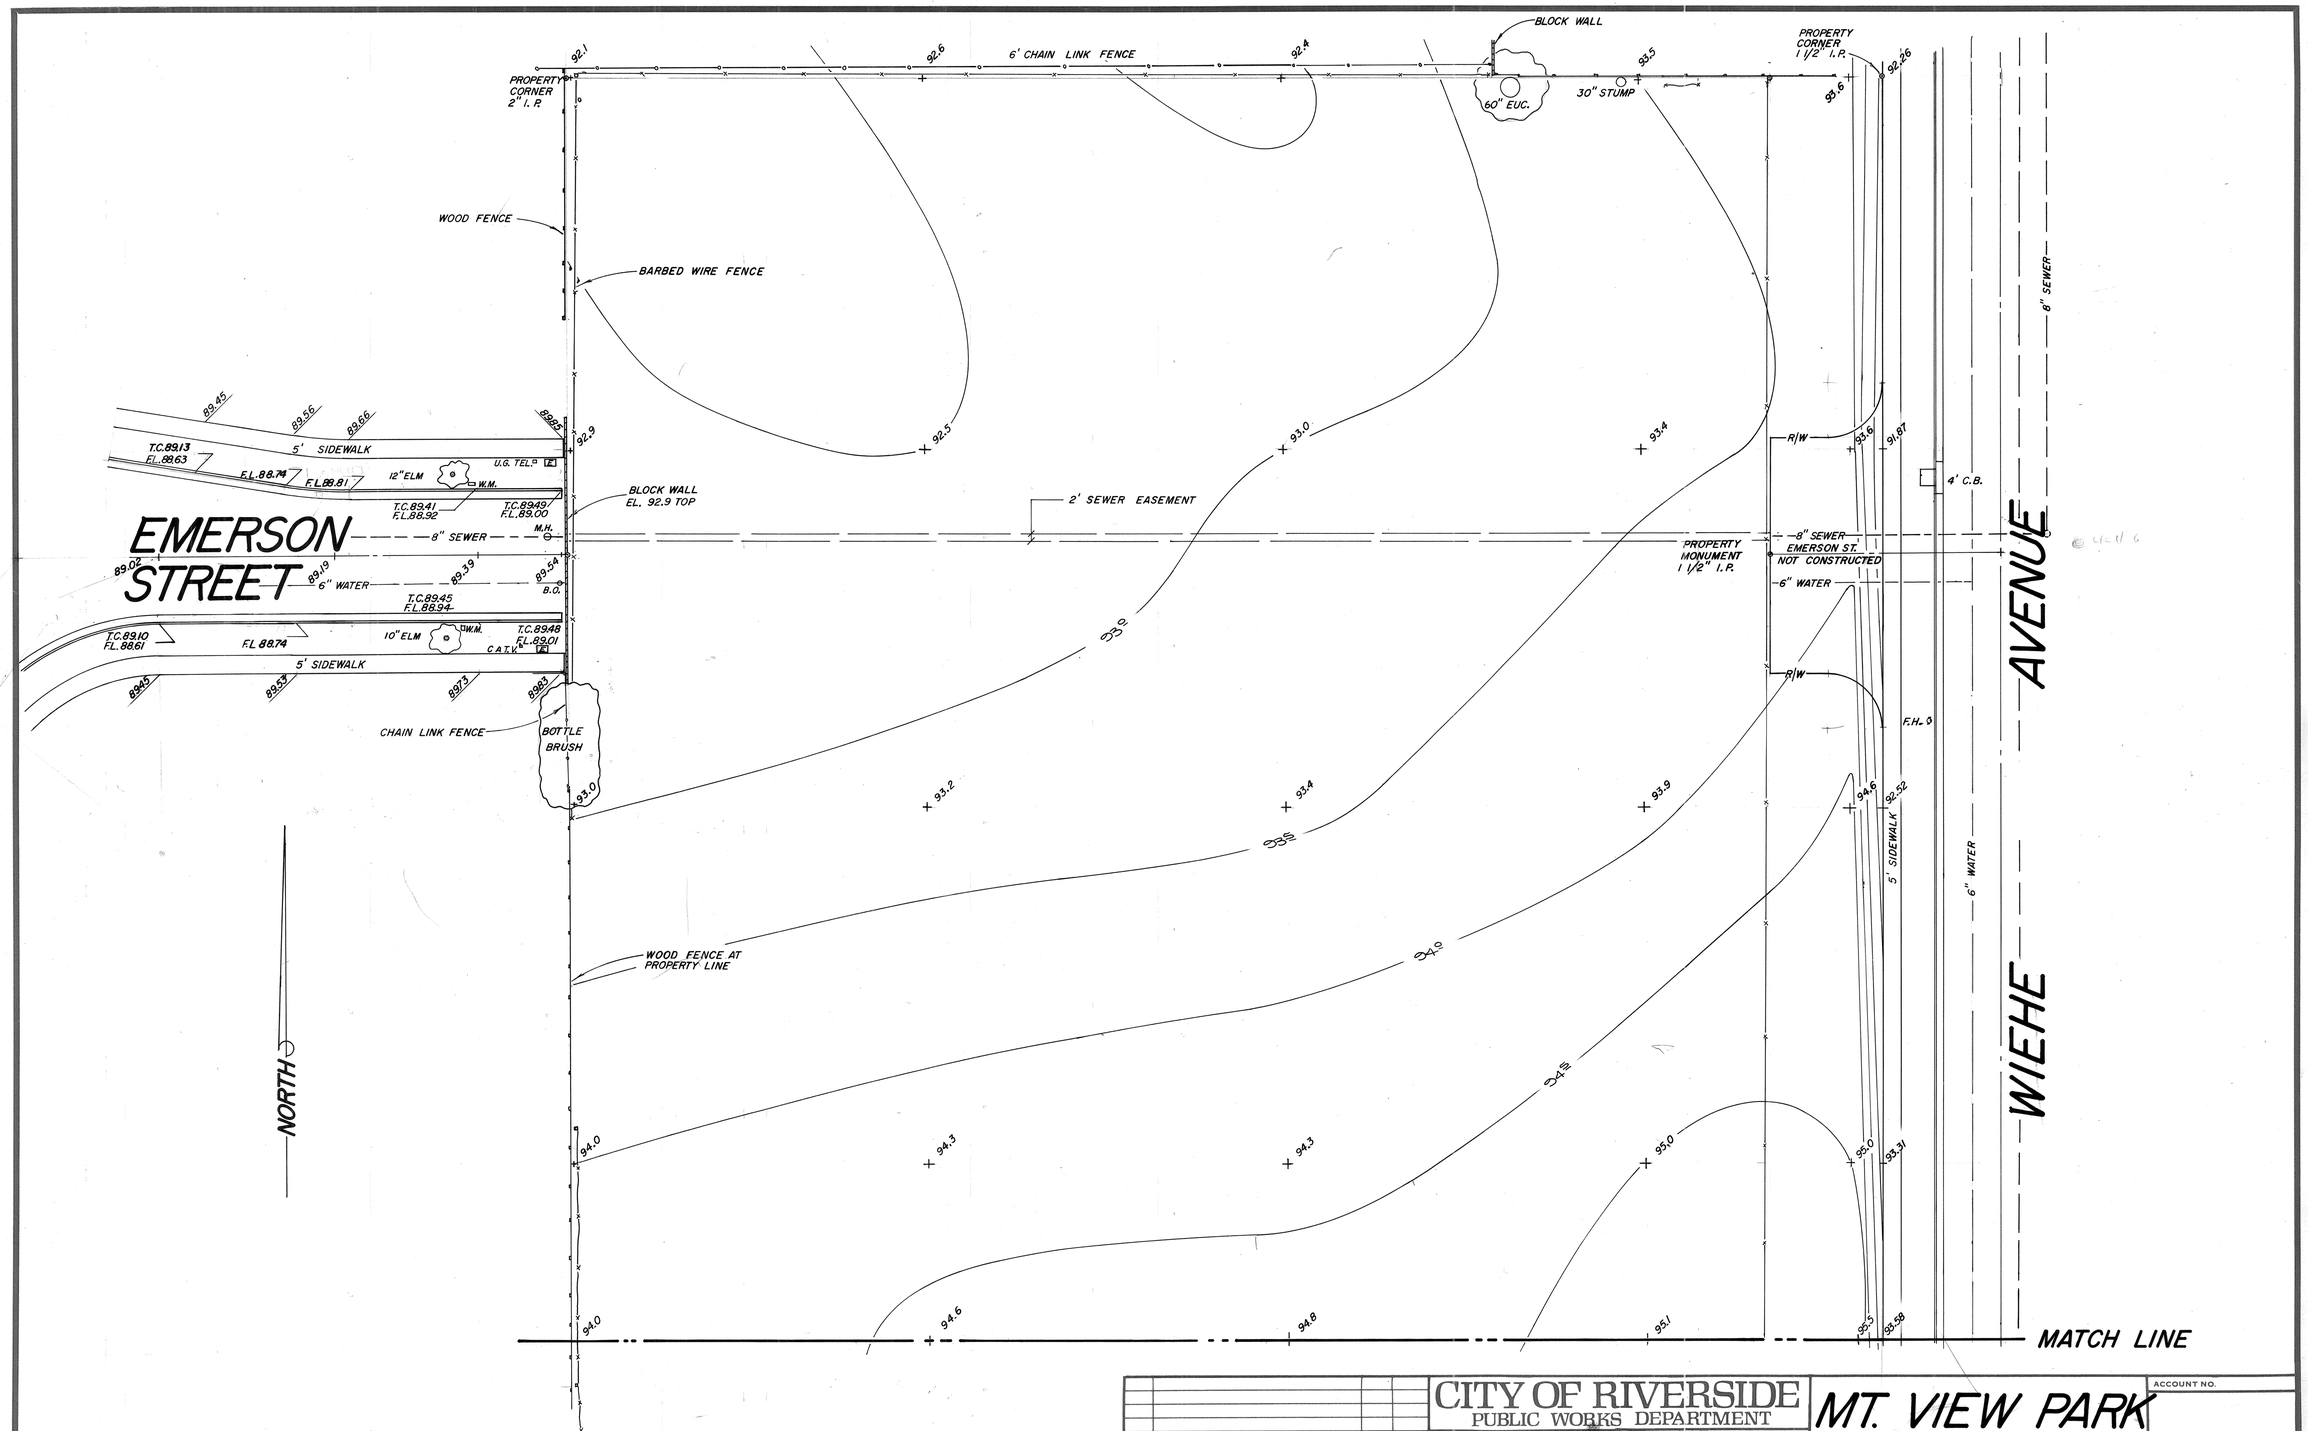

MARK	REVISIONS	APPR.	DATE

DESIGNED BY _____ DRAWN BY JOHN CHECKED BY _____

CITY OF RIVERSIDE
PUBLIC WORKS DEPARTMENT

APPROVED	BY	DATE
PRINCIPAL ENGINEER		
PARK DEPARTMENT		
TRAFFIC DIVISION		
CHIEF P.W. ENGINEER		

APPROVED BY [redacted]

DATE FEB. 18, 1986

MT. VIEW PARK

ACCOUNT NO.

SHEET 2 OF 2

HORIZ. SCALE: 1" = 20' VERT. SCALE: 1" =

DRAWING NUMBER

PLAN HOLD CORPORATION • IRVINE, CALIFORNIA
REORDER BY NUMBER TO STAR
RIGHTSIZE CODE OF PRINT: DR 1600 1400

DRAWING NUMBER

PLAN HOLD CORPORATION • IRVINE, CALIFORNIA
REORDER BY NUMBER TO STAR
RIGHTSIZE CODE OF PRINT: DR 1600 1400

DRAWING NUMBER

PLAN HOLD CORPORATION • IRVINE, CALIFORNIA
REORDER BY NUMBER TO STAR
RIGHTSIZE CODE OF PRINT: DR 1600 1400

DRAWING NUMBER
MV-008

PLAN HOLD CORPORATION • IRVINE, CALIFORNIA
REORDER BY NUMBER TO STAR
RIGHTSIZE CODE OF PRINT: DR 1600 1400