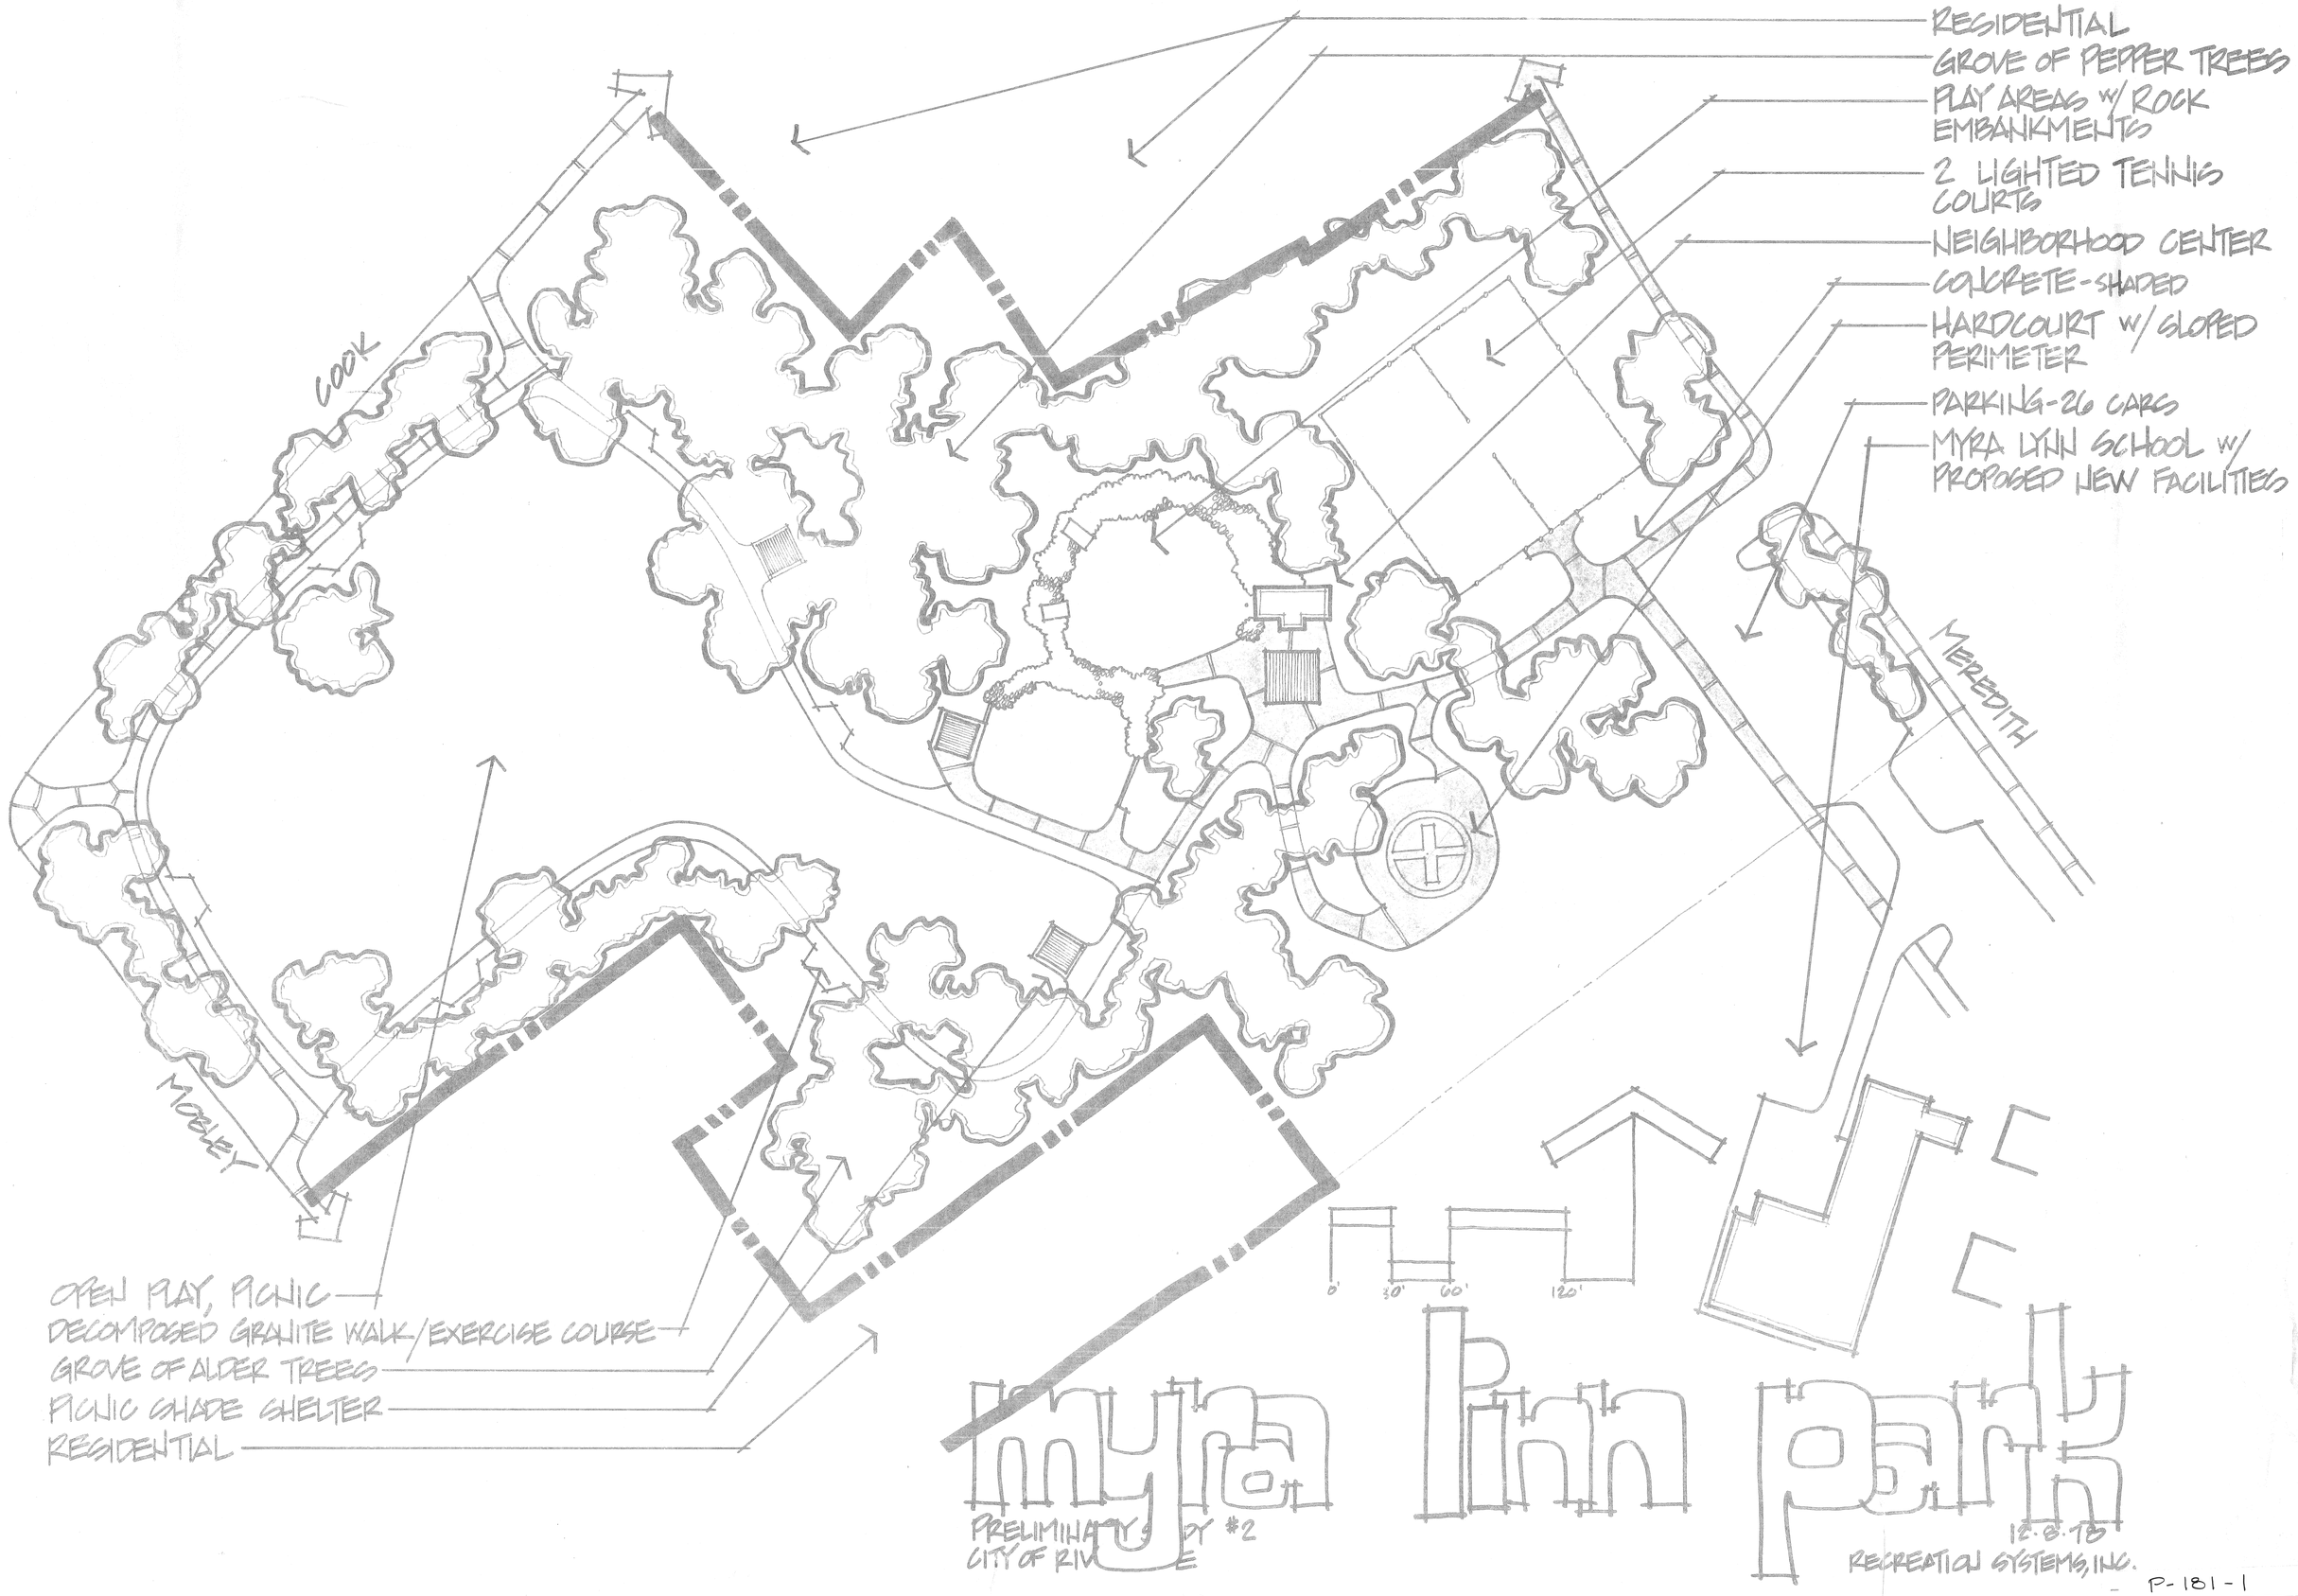
RESIDENTIAL
GROVE OF PEPPER TREES
PLAY AREAS w/ ROCK EMBANKMENTS
2 LIGHTED TENNIS COURTS
NEIGHBORHOOD CENTER
CONCRETE-SHADED
HARDCOURT w/ SLOPED PERIMETER
PARKING-26 CARS
MYRA LYNN SCHOOL w/ PROPOSED NEW FACILITIES
COOK
MEREDITH
MOSLEY
OPEN PLAY, PICNIC
DECOMPOSED GRANITE WALK/EXERCISE COURSE
GROVE OF ALDER TREES
PICNIC SHADE SHELTER
RESIDENTIAL
0'
30'
60'
120'
myra lynn park
PRELIMINARY STUDY #2
CITY OF RIVERSIDE
12-8-78
RECREATION SYSTEMS, INC.

P-181-1