NOTE:
ALL EQUIPMENT REFERENCED SHALL BE STATED CATALOG NUMBERS OR APPROVED EQUALS.

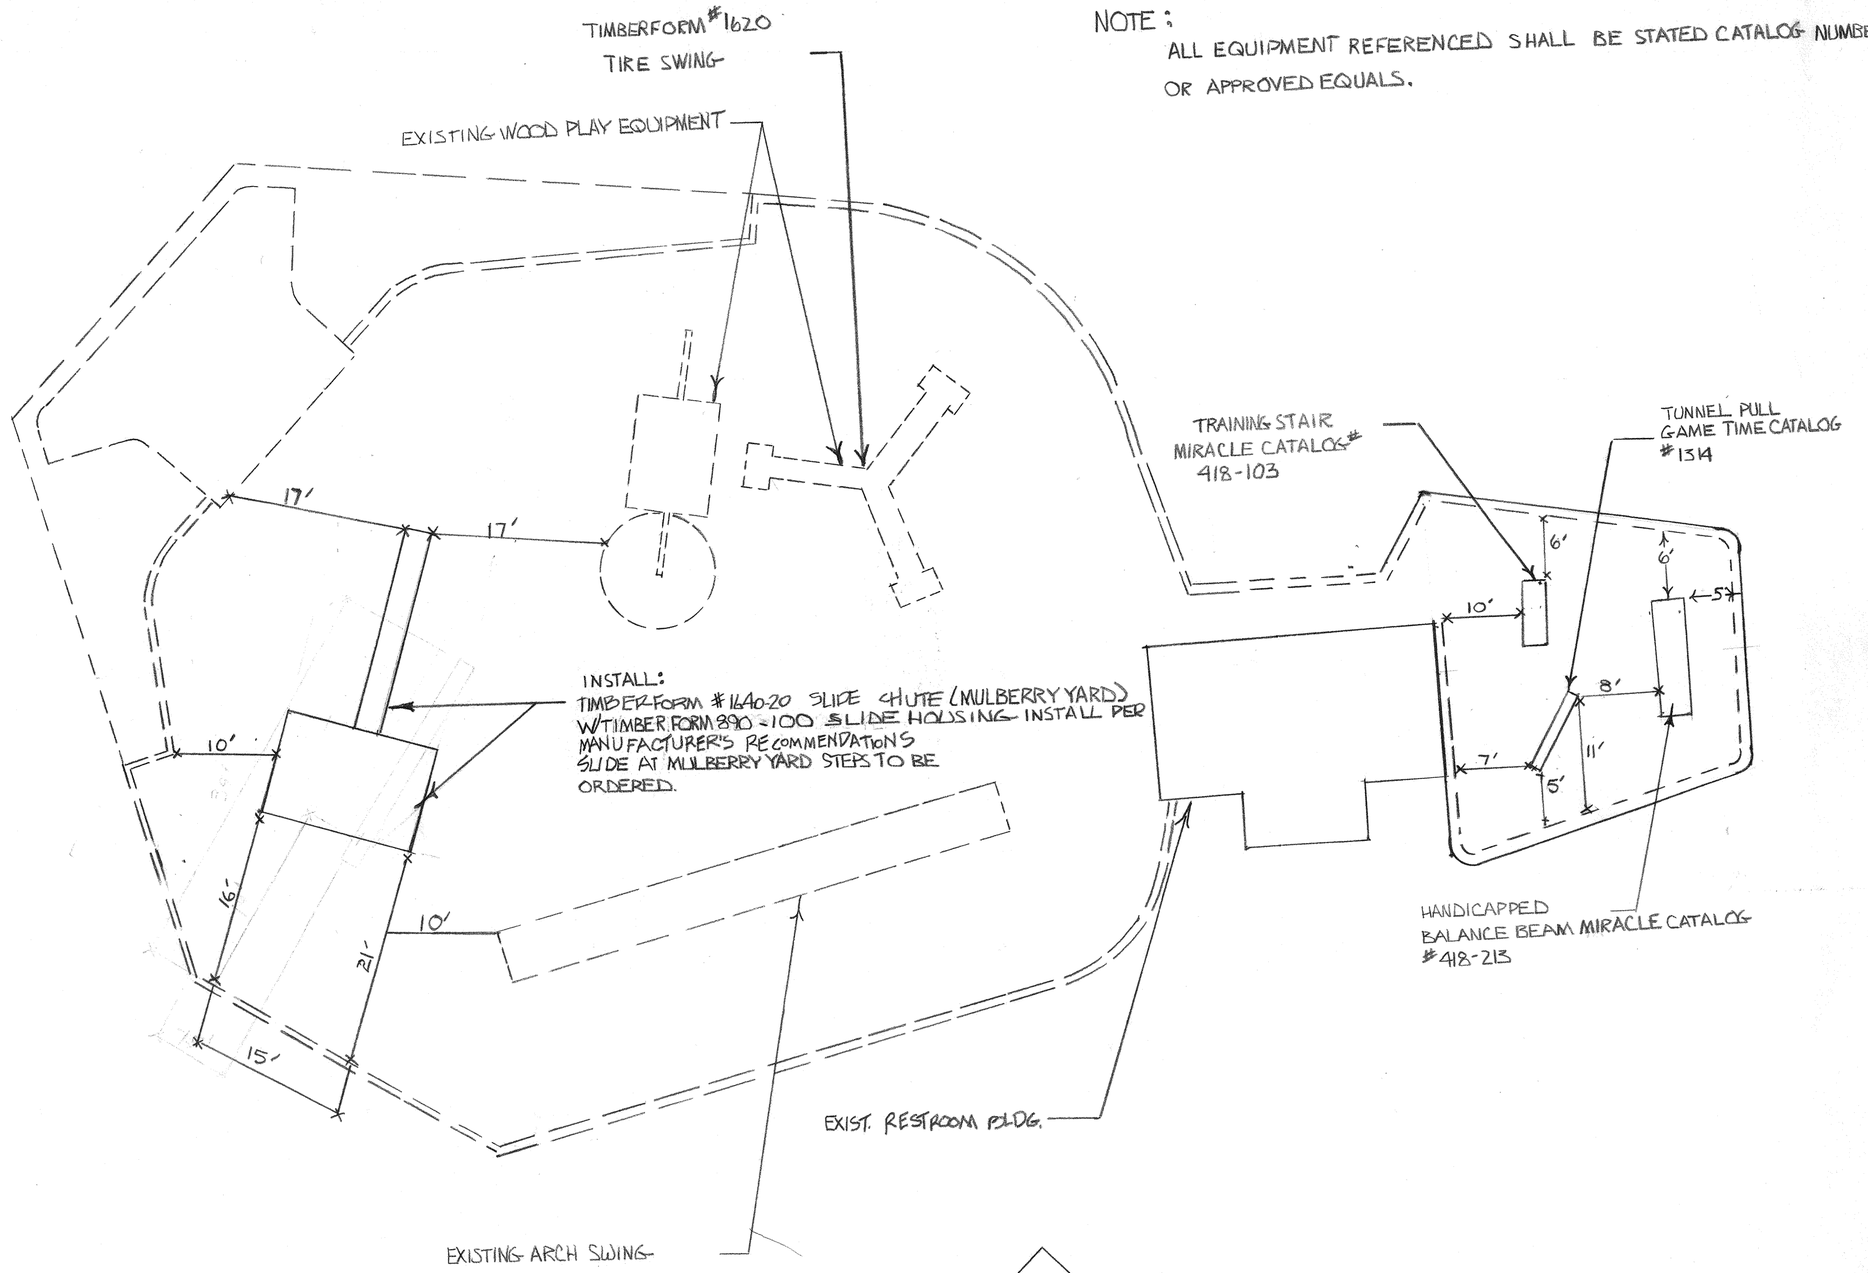

PLAY EQUIPMENT LOCATION MYRA LINN PARK PLAY AREA

DRAWING NUMBER
MYR
PLAN HOLD CORPORATION • IRVINE, CALIFORNIA
REORDER BY NUMBER 075AR

DRAWING NUMBER
PLAN HOLD CORPORATION • IRVINE, CALIFORNIA
REORDER BY NUMBER 075AR

DRAWING NUMBER
ML-01
PLAN HOLD CORPORATION • IRVINE, CALIFORNIA
REORDER BY NUMBER 075AR

181-2