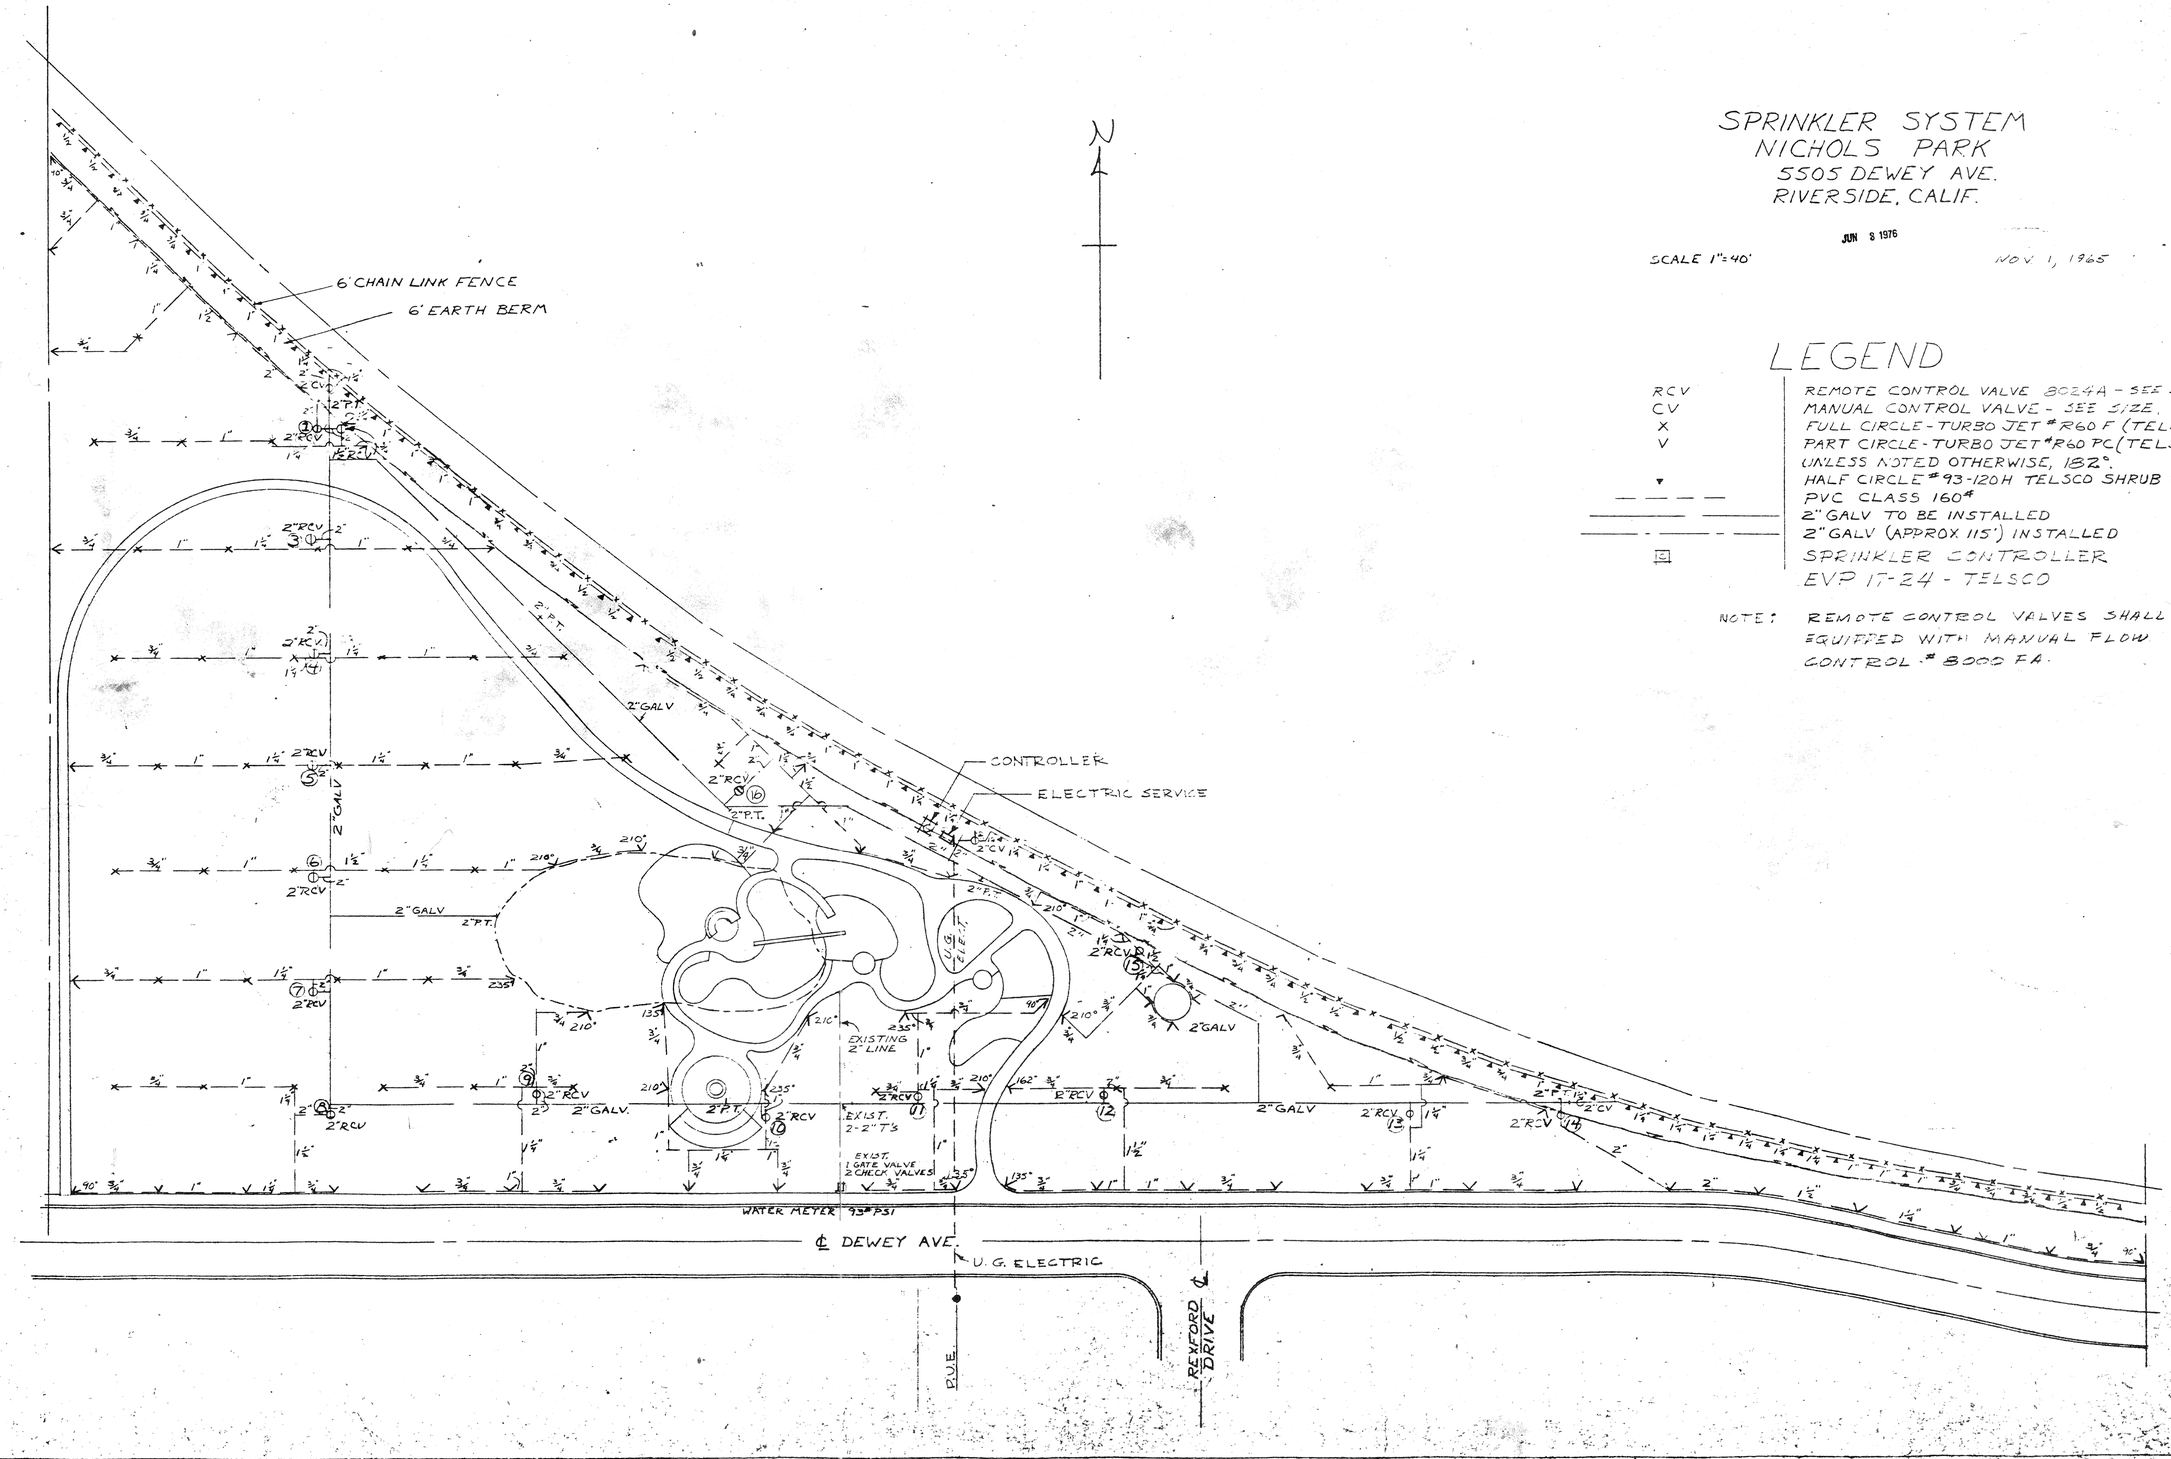

SPRINKLER SYSTEM
NICHOLS PARK
5505 DEWEY AVE.
RIVERSIDE, CALIF.

JUN 8 1976

SCALE 1"=40'

NOV. 1, 1965

LEGEND

RCV	REMOTE CONTROL VALVE 8024A - SEE SIZE.
CV	MANUAL CONTROL VALVE - SEE SIZE.
X	FULL CIRCLE - TURBO JET #R60 F (TELSCO)
V	PART CIRCLE - TURBO JET #R60 PC (TELSCO) UNLESS NOTED OTHERWISE, 182°.
▼	HALF CIRCLE #93-120H TELSCO SHRUB HEADS
— — — —	PVC CLASS 160#
———	2" GALV TO BE INSTALLED
——·——·——	2" GALV (APPROX 115') INSTALLED
⊡	SPRINKLER CONTROLLER EVP 17-24 - TELSCO

NOTE: REMOTE CONTROL VALVES SHALL BE EQUIPPED WITH MANUAL FLOW CONTROL #8000 FA.

Nichols Park Sprinkler System

P-129