NICHOLS PARK FENCING
5505 DEWEY AVE, RIVERSIDE, CALIF

SCALE- 1"=40'

MAY 1967

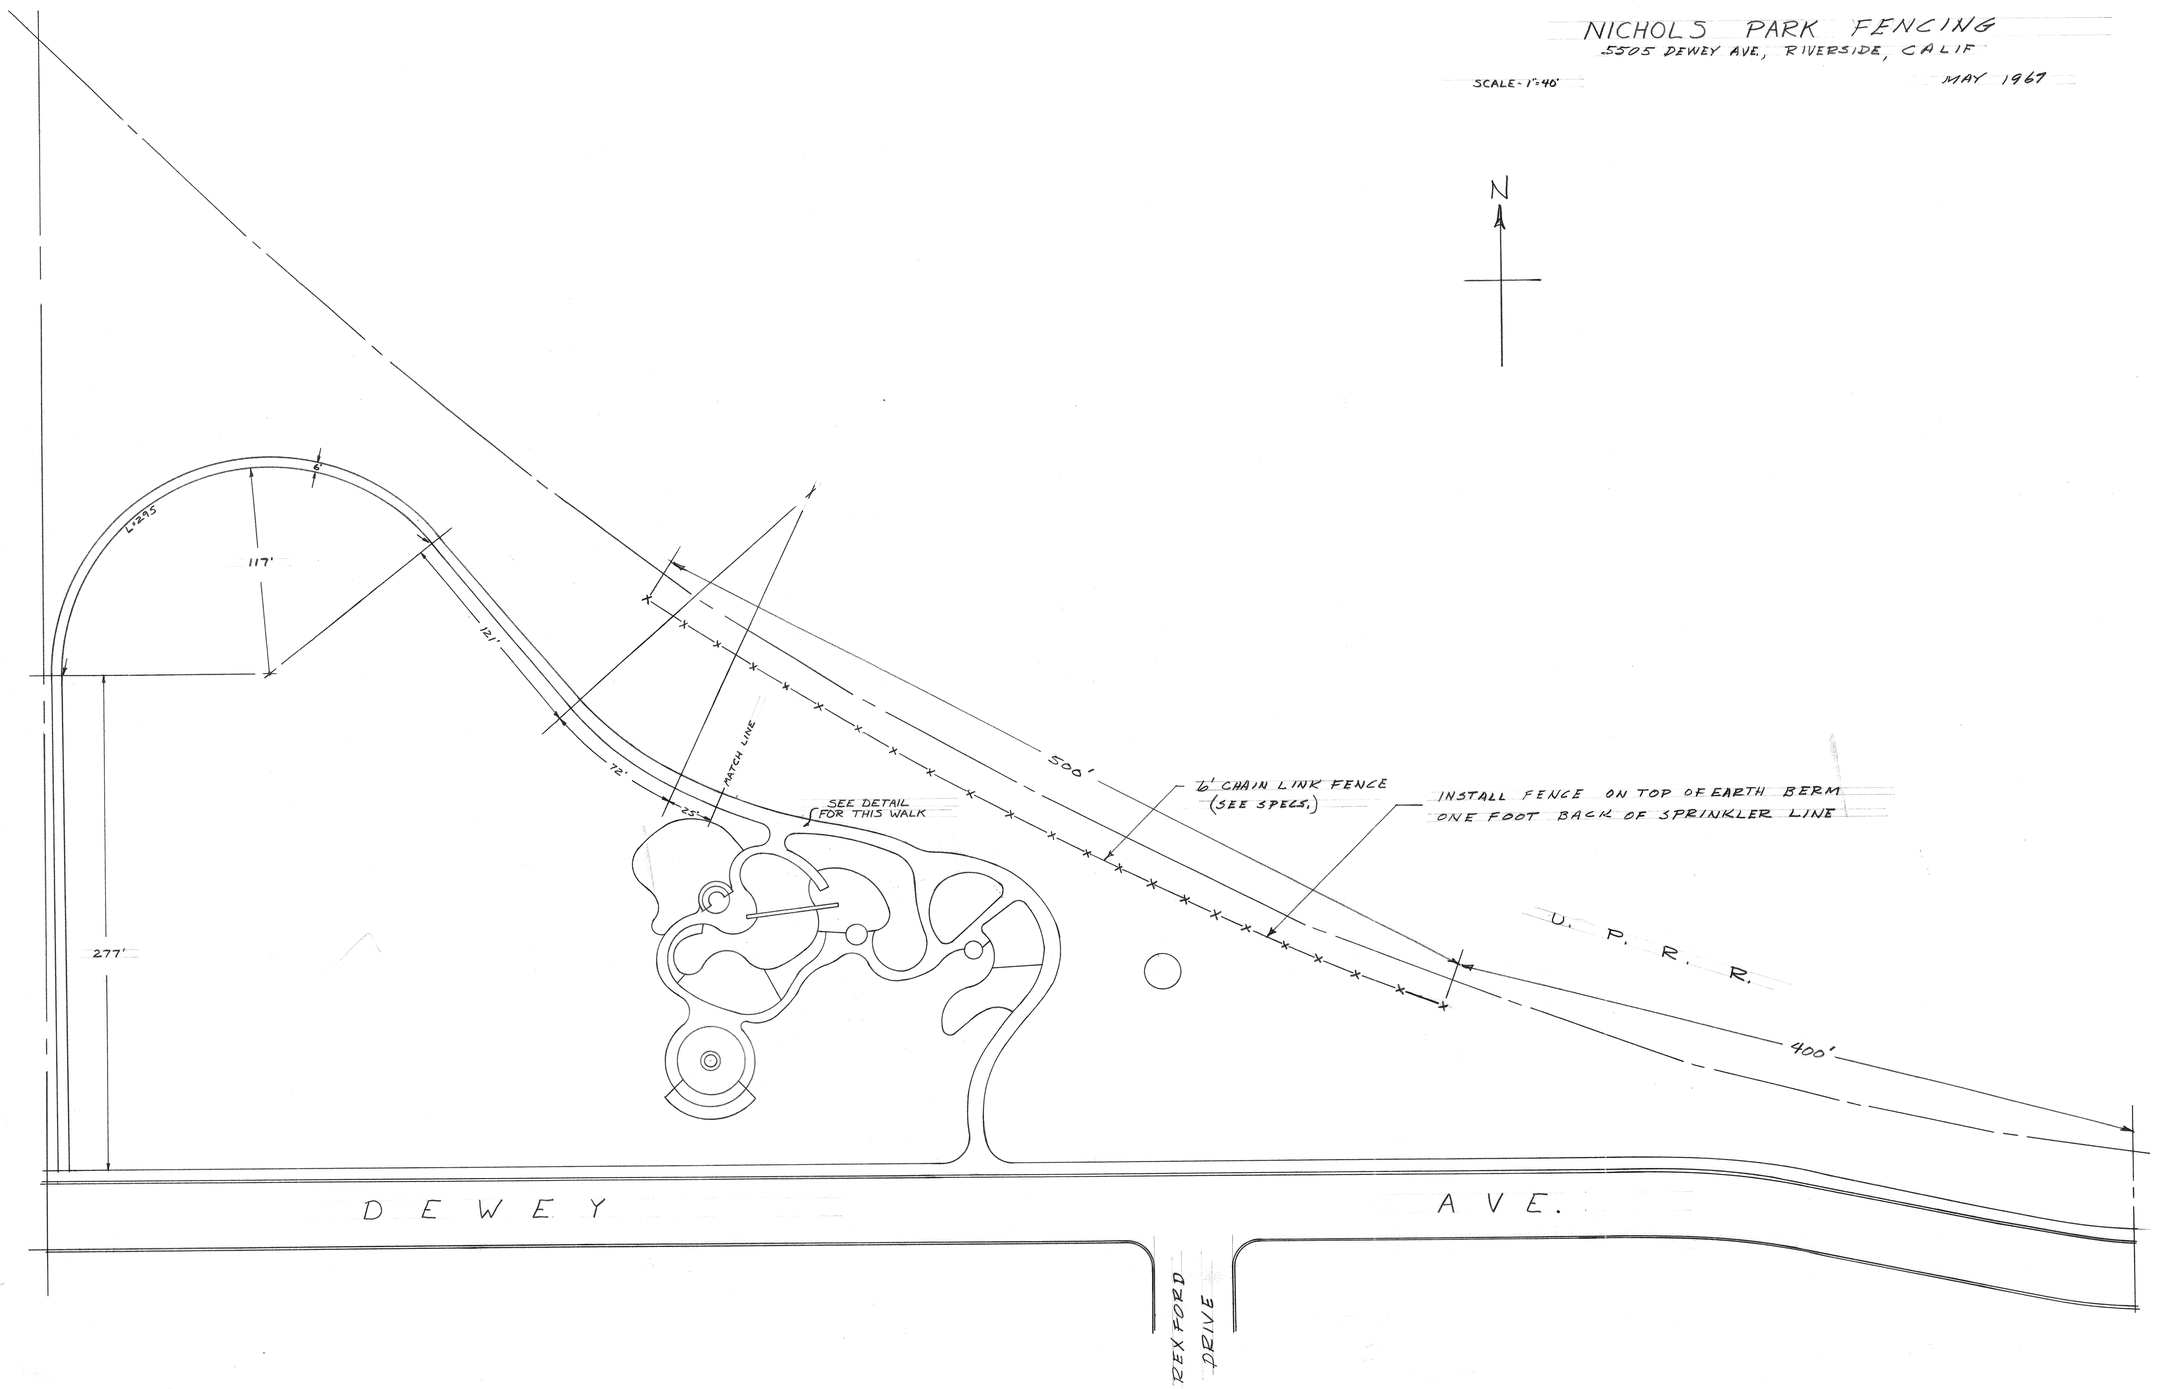

P-134-10