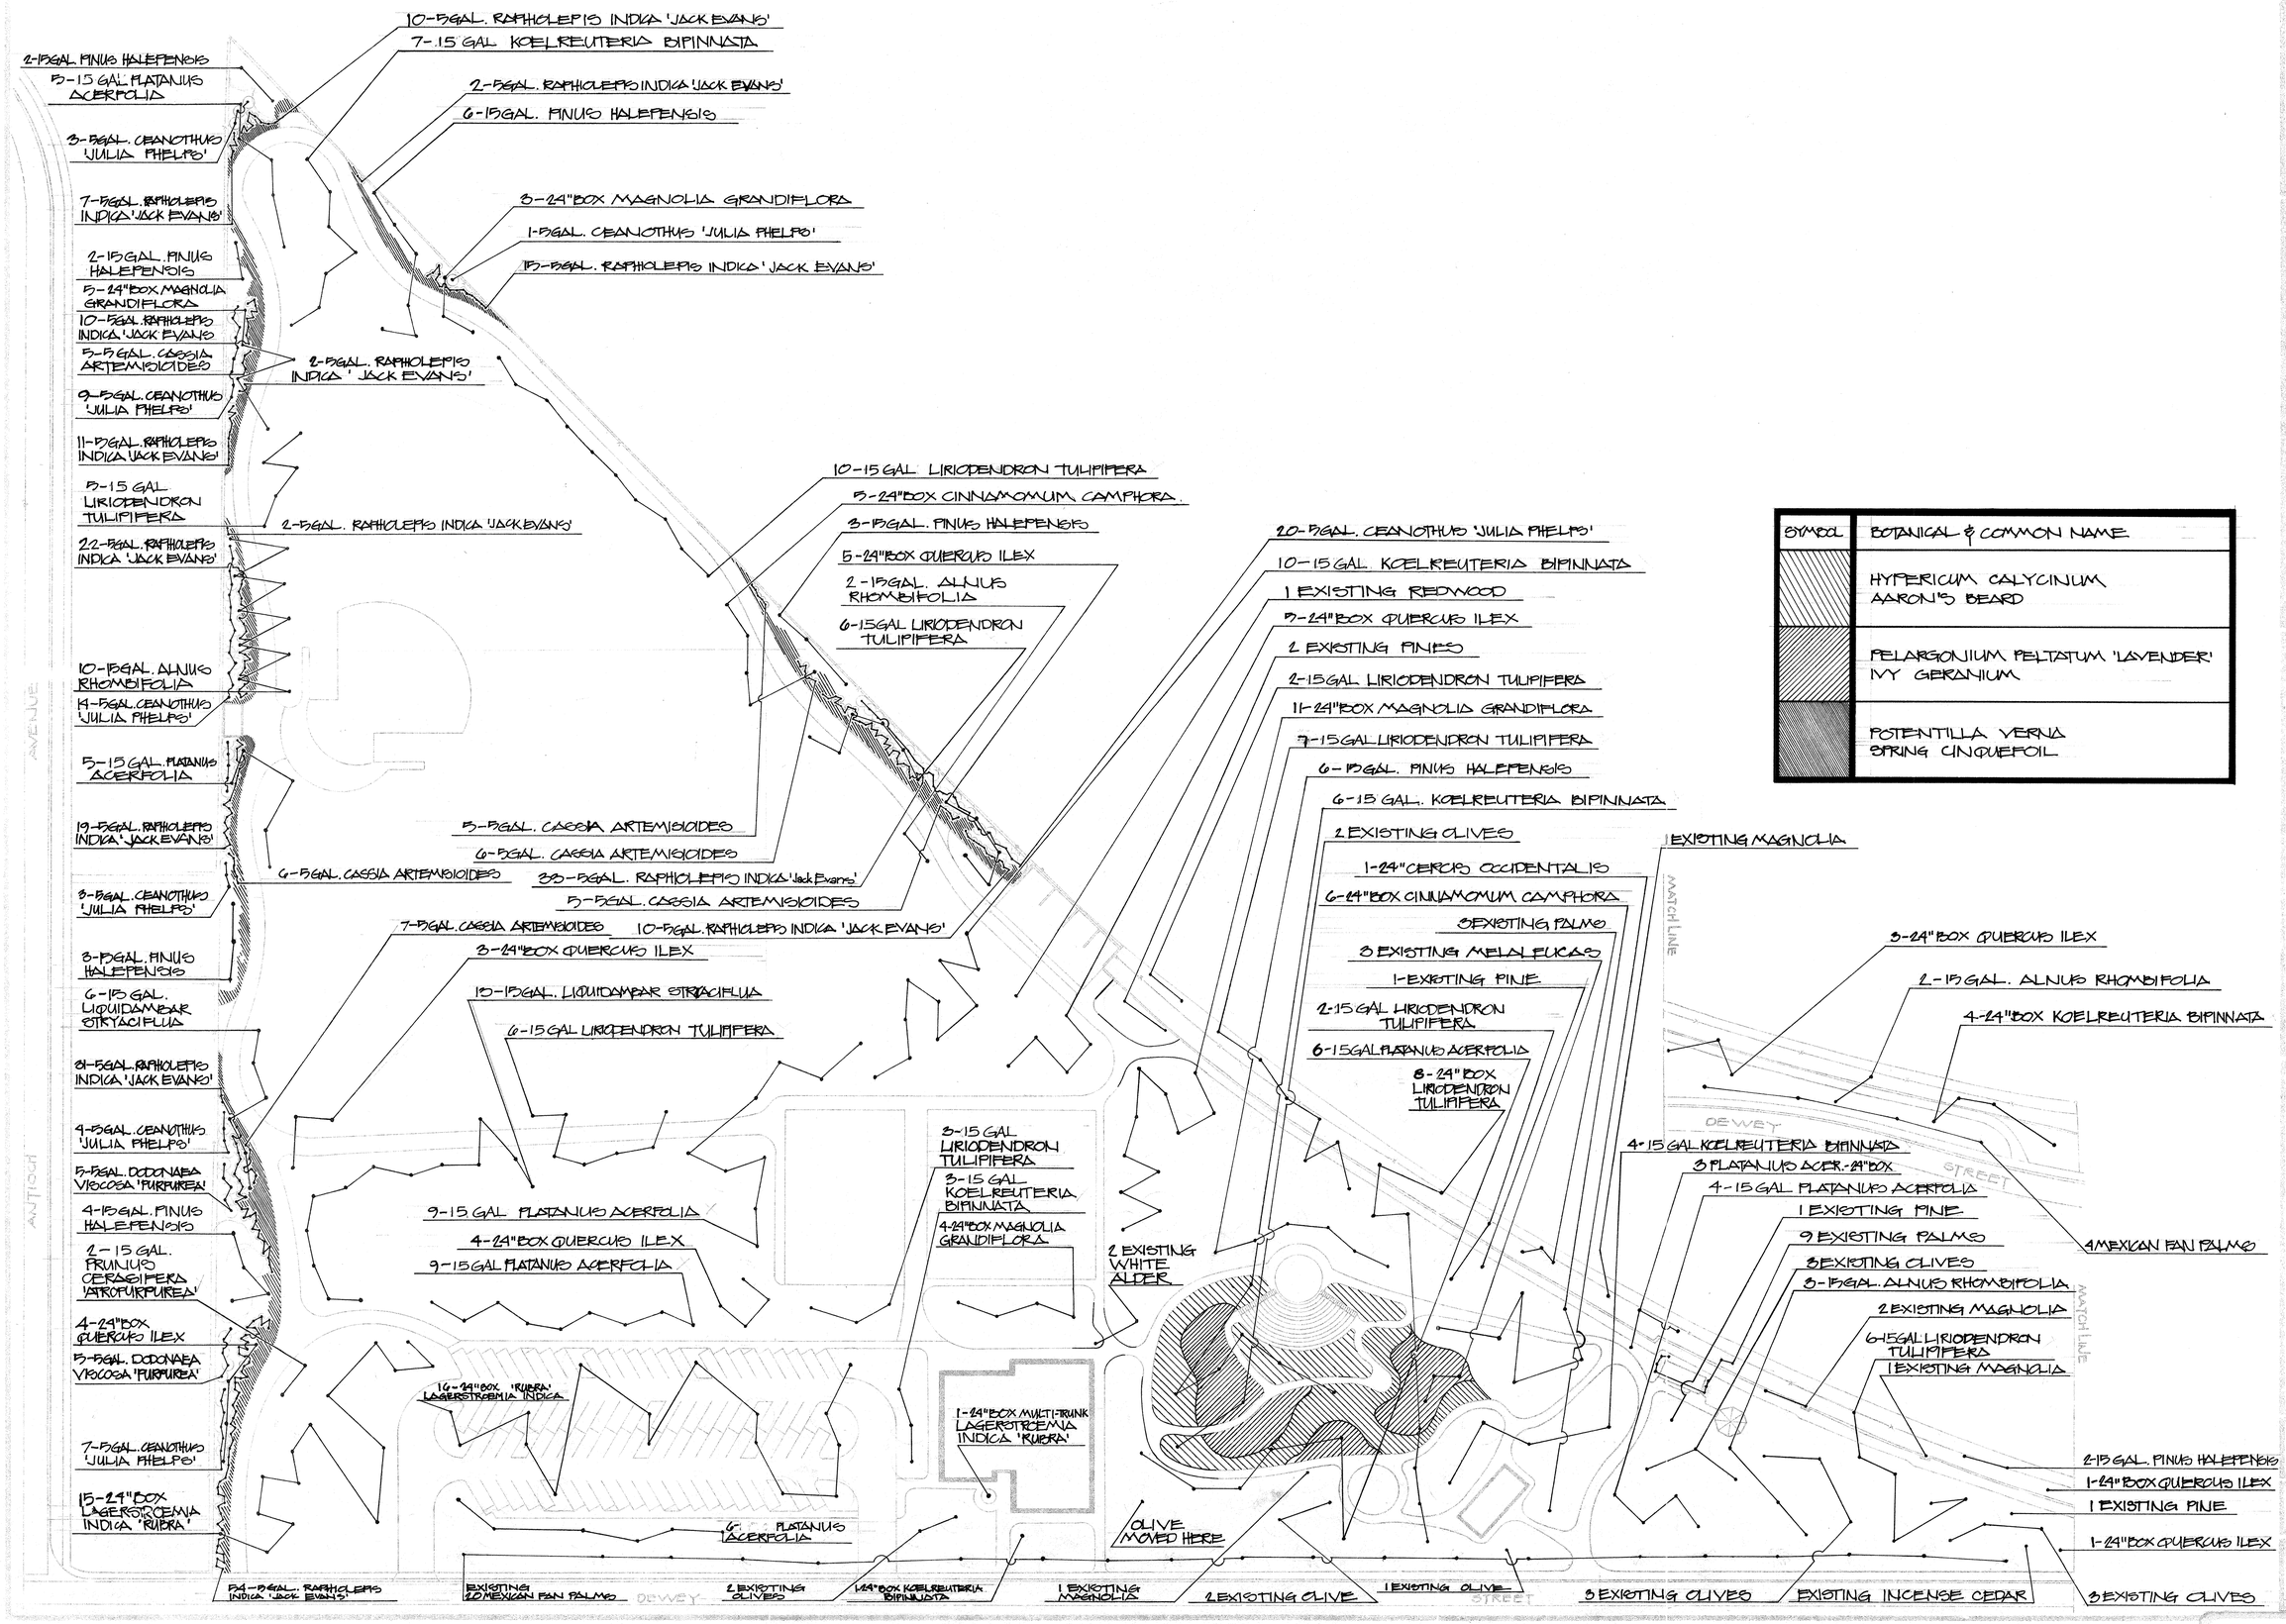

SYMBOL	BOTANICAL & COMMON NAME
	HYPERICUM CALYCINUM AARON'S BEARD
	PELARGONIUM PELTATUM 'LAVENDER' IVY GERANIUM
	POTENTILLA VERNA SPRING CINQUEFOIL

NICHOLS BARK & REC. DEPT. DEVELOPMENT
RIVERSIDE CITY OF
2225 MARKET ST. 3506 DEWEY AVE.

REVISIONS

JOB NO 97-532-473
DATE

PLANTING PLAN

SCALE 1" = 30'

R.I.L.

P-134-20