MAP SHOW

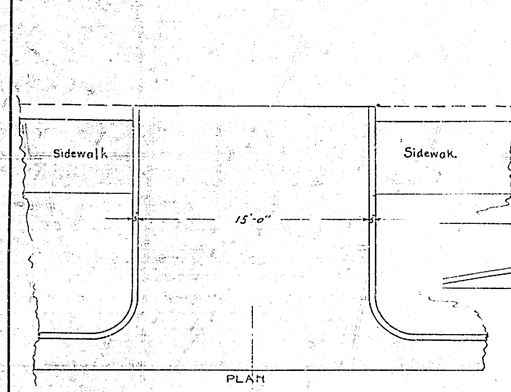

LONGITUDINAL SECTION

DIAGRAM Nº 2, SHOWING THE DETAILS OF ALLEY ENTRANCE

TO BE MADE AT B.3 & 8, RANGE 2.

TO BE CONSTRUCTED ACCORDING TO SPECIFICATIONS Nº 23 FOR GUTTER CONSTRUCTION, EXCEPTING THEREFROM PARAGRAPHS 2 & 3.

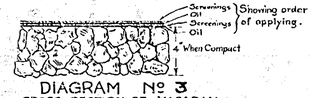

DIAGRAM Nº 3

CROSS-SECTION OF MACADAM AND WEARING SURFACE.

Rock shall be 2" and 3" crushed rock. Rock Base shall be brot. to finished grade (top of edge of gutters and top of finish grade stakes) when compact. Oil and screenings to be put on above grade. Screenings shall be ¼" screenings

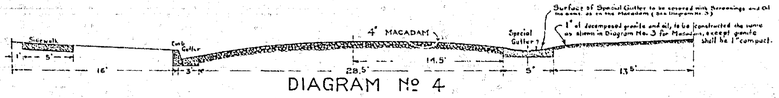

DIAGRAM Nº 4

B.8 R.2 | B.7 R.2 | B.6 R.2 | B.5 R.2

NINTH ST | EIGHTH ST | SEVENTH ST | SIXTH ST | FIFTH ST

S. P., L. A. & S. L. R. R.

VINE

SANTA FE AVE

B.7 R.1 | B.6 R.1 | B.5 R.1

EVERGREEN AVE

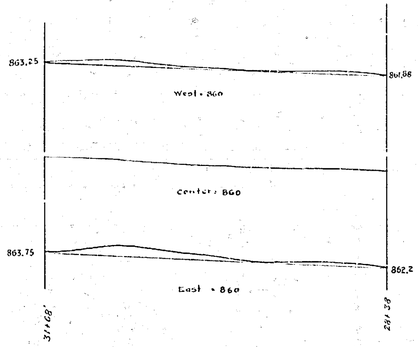

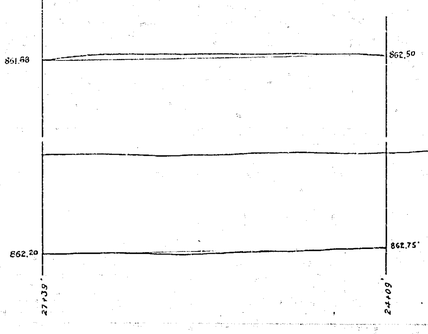

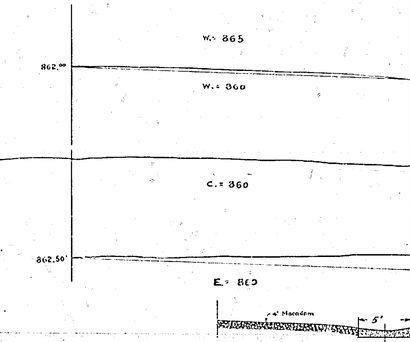

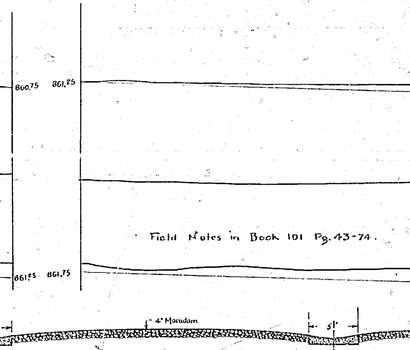

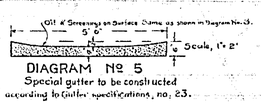

DIAGRAM Nº 5

Special gutter to be constructed according to Gutter specifications, no. 23.

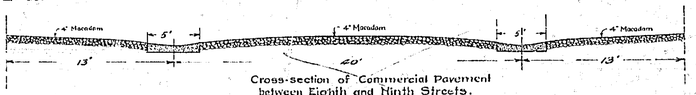

Cross-section of Commercial Pavement between Eighth and Ninth Streets.

Cross-section

FRAME 2 OF 2

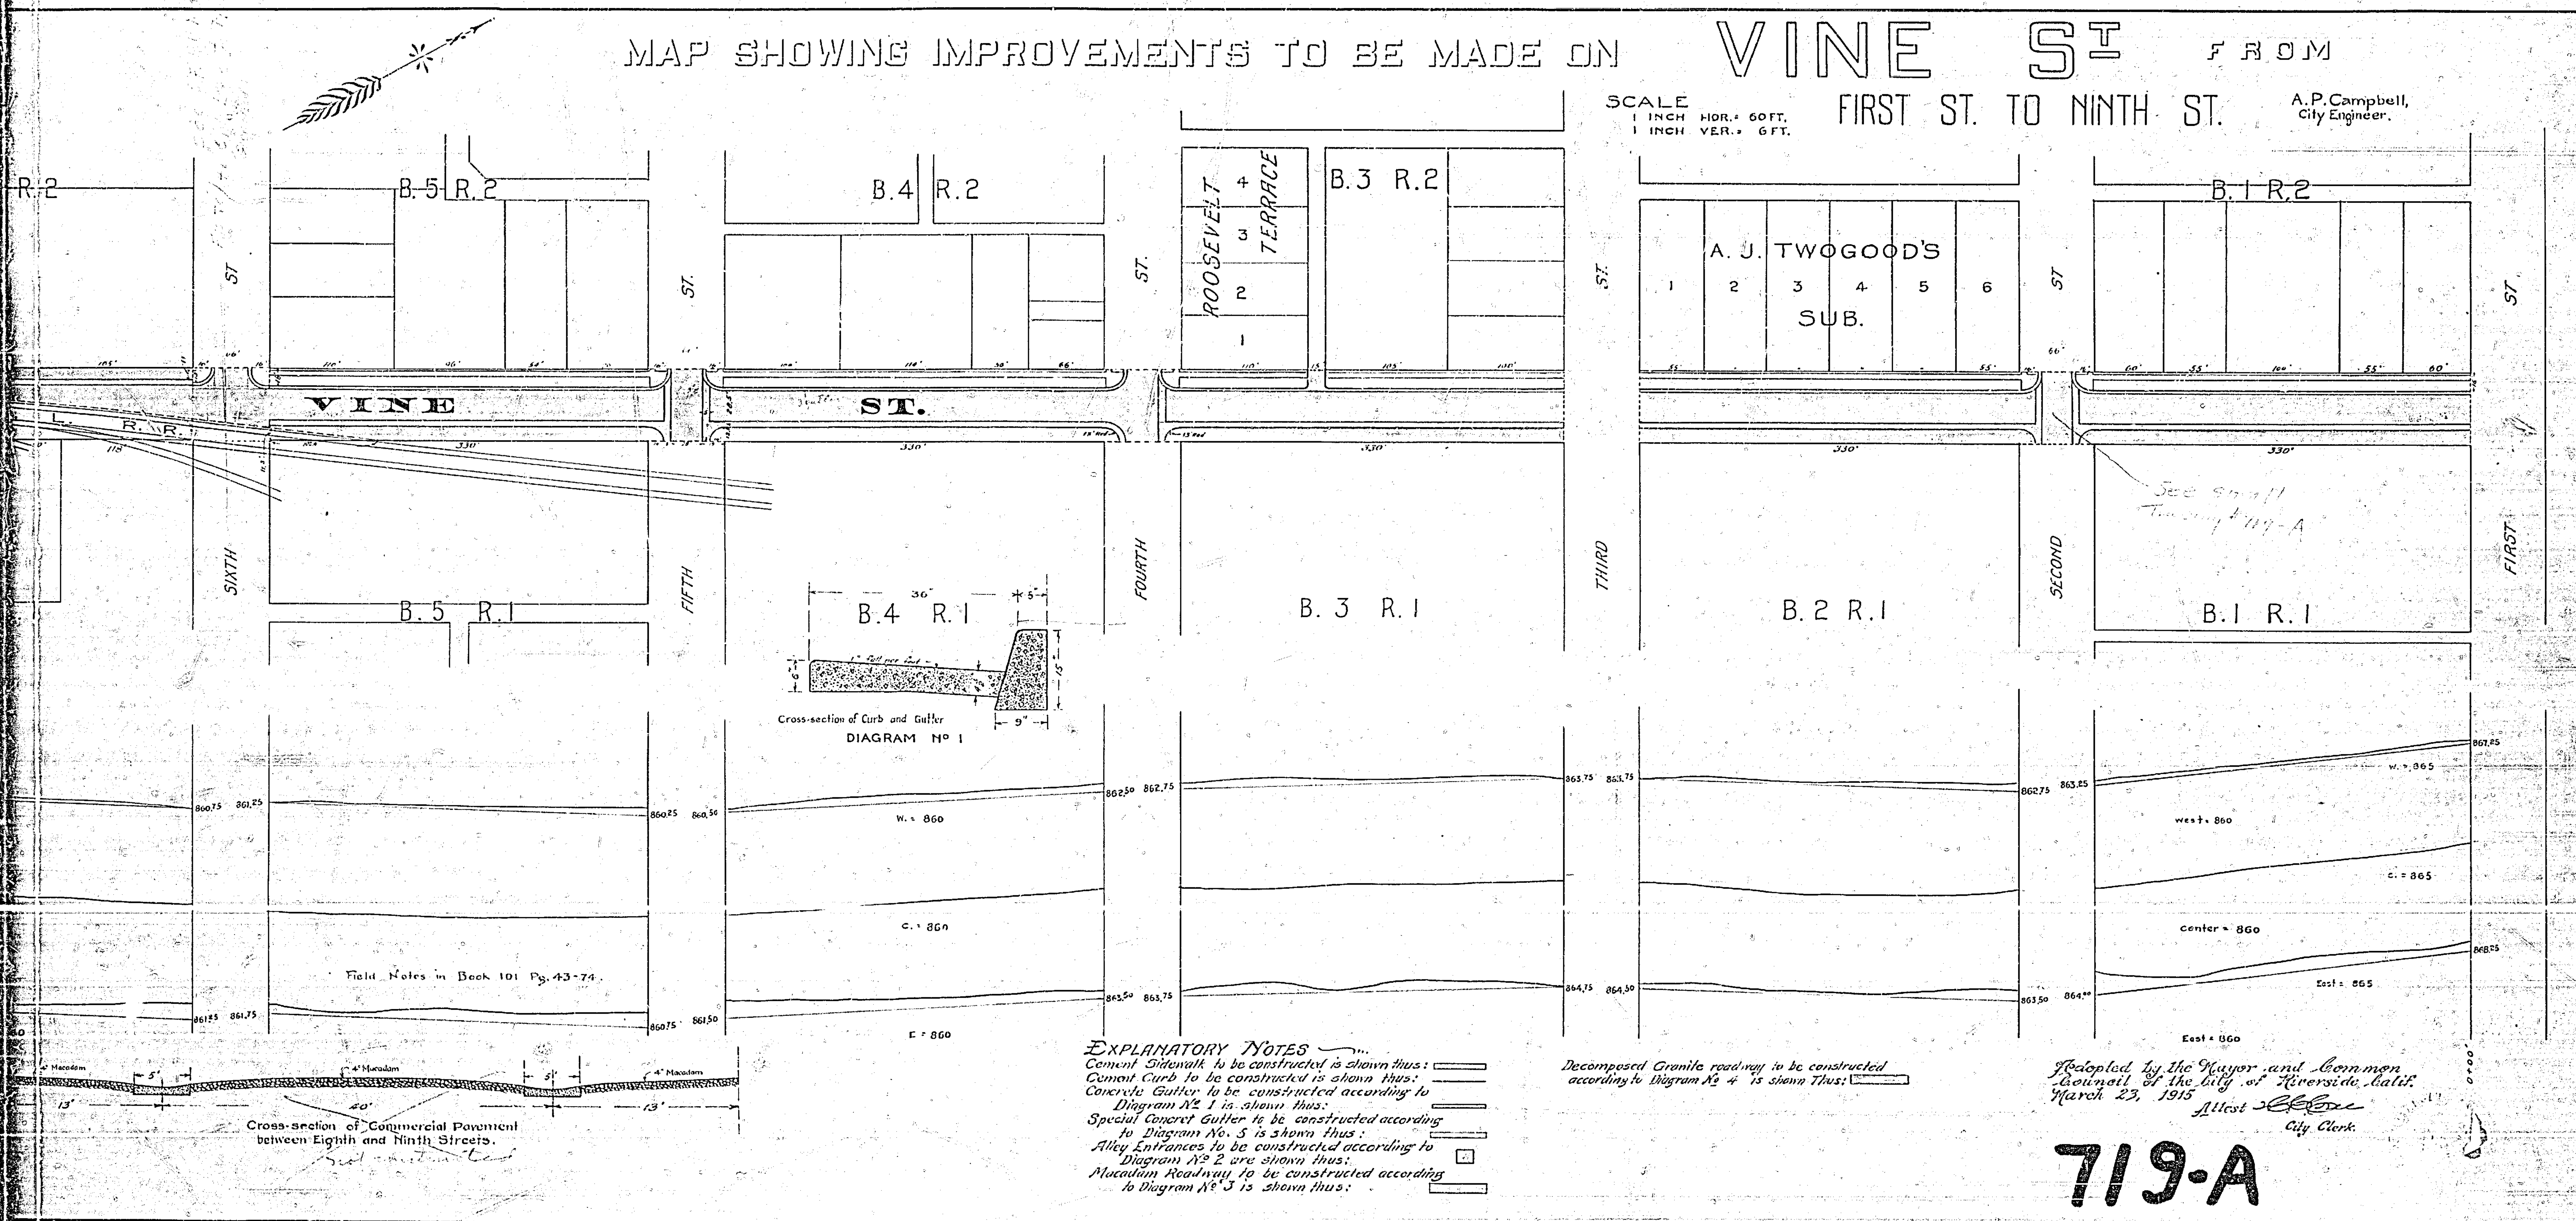
MAP SHOWING IMPROVEMENTS TO BE MADE ON VINE ST FROM
FIRST ST. TO NINTH ST.
SCALE
1 INCH HOR. = 60 FT.
1 INCH VER. = 6 FT.
A. P. Campbell,
City Engineer.
VINE
ST.
L. R. R.
SIXTH
FIFTH
FOURTH
THIRD
SECOND
FIRST
ST
B. 5 R. 2
B. 4 R. 2
ROOSEVELT TERRACE
B. 3 R. 2
A. J. TWOGOOD'S SUB.
B. 1 R. 2
B. 5 R. 1
B. 4 R. 1
B. 3 R. 1
B. 2 R. 1
B. 1 R. 1
330'
Cross-section of Curb and Gutter
DIAGRAM No 1
Field Notes in Book 101 Pg. 43-74.
W. = 860
C. = 860
E = 860
west = 860
W. = 865
C. = 865
center = 860
East = 865
East = 860
Cross-section of Commercial Pavement between Eighth and Ninth Streets.
4" Macadam
EXPLANATORY NOTES
Cement Sidewalk to be constructed is shown thus:
Cement Curb to be constructed is shown thus:
Concrete Gutter to be constructed according to Diagram No 1 is shown thus:
Special Concret Gutter to be constructed according to Diagram No. 5 is shown thus:
Alley Entrances to be constructed according to Diagram No 2 are shown thus:
Macadam Roadway to be constructed according to Diagram No 3 is shown thus:
Decomposed Granite roadway to be constructed according to Diagram No 4 is shown Thus:
Adopted by the Mayor and Common Council of the City of Riverside Calif. March 23, 1915
Attest
City Clerk.
719-A

FRAME 1 OF 2