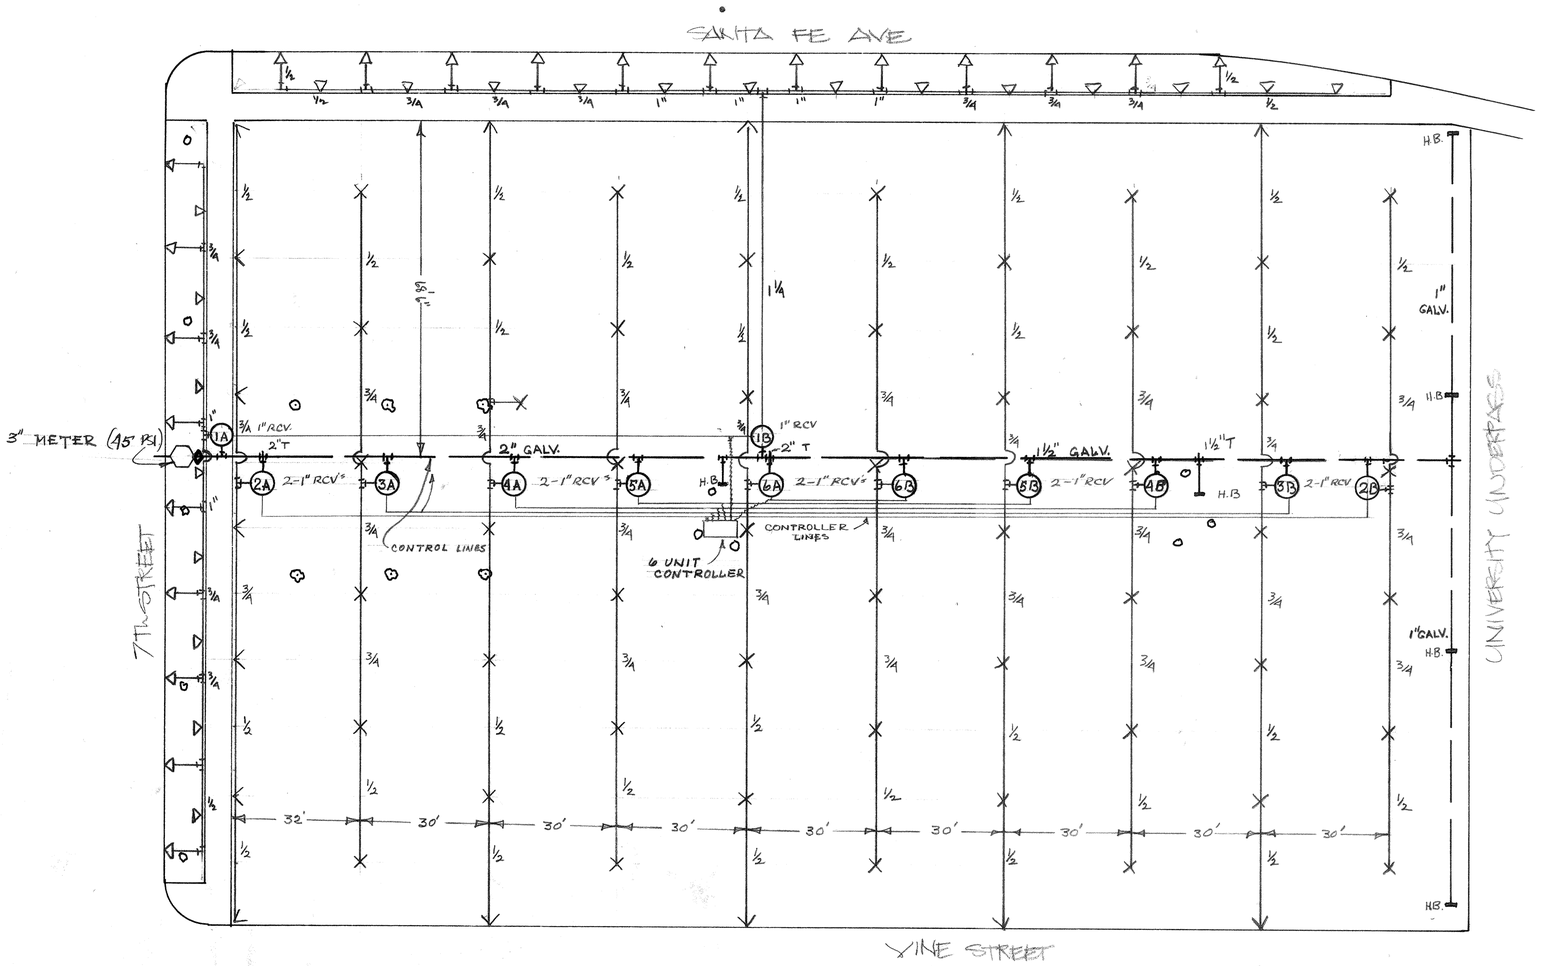

LEGEND

SYMBOL	QUAN.	SIZE	DESCRIPTION
X	50		MOIST-O-MATIC # FULL HEAD
V	15		" # PART CIRCLE
▽	42		" # SQUARE PAT.
— —			GALV. IRON PIPE
— —			SCH. 40 PVC.
(1A)	12	1"	REMOTE CONTROL VALVE
H.B.		¾"	HOSE BIB
T			PLUGGED TEE
			TREE TRUNK
◇			CHECK VALVE 2"

SCALE - 1" = 20'

IRRIGATION SYSTEM

NORTH PARK

CITY of RIVERSIDE — PARK & RECREATION DEPT.

DRAWING NUMBER NOR

PLAN HOLD CORPORATION • IRVINE, CALIFORNIA
REORDER BY NUMBER 075AR

DRAWING NUMBER NO-04

PLAN HOLD CORPORATION • IRVINE, CALIFORNIA
REORDER BY NUMBER 075AR

P-136-2