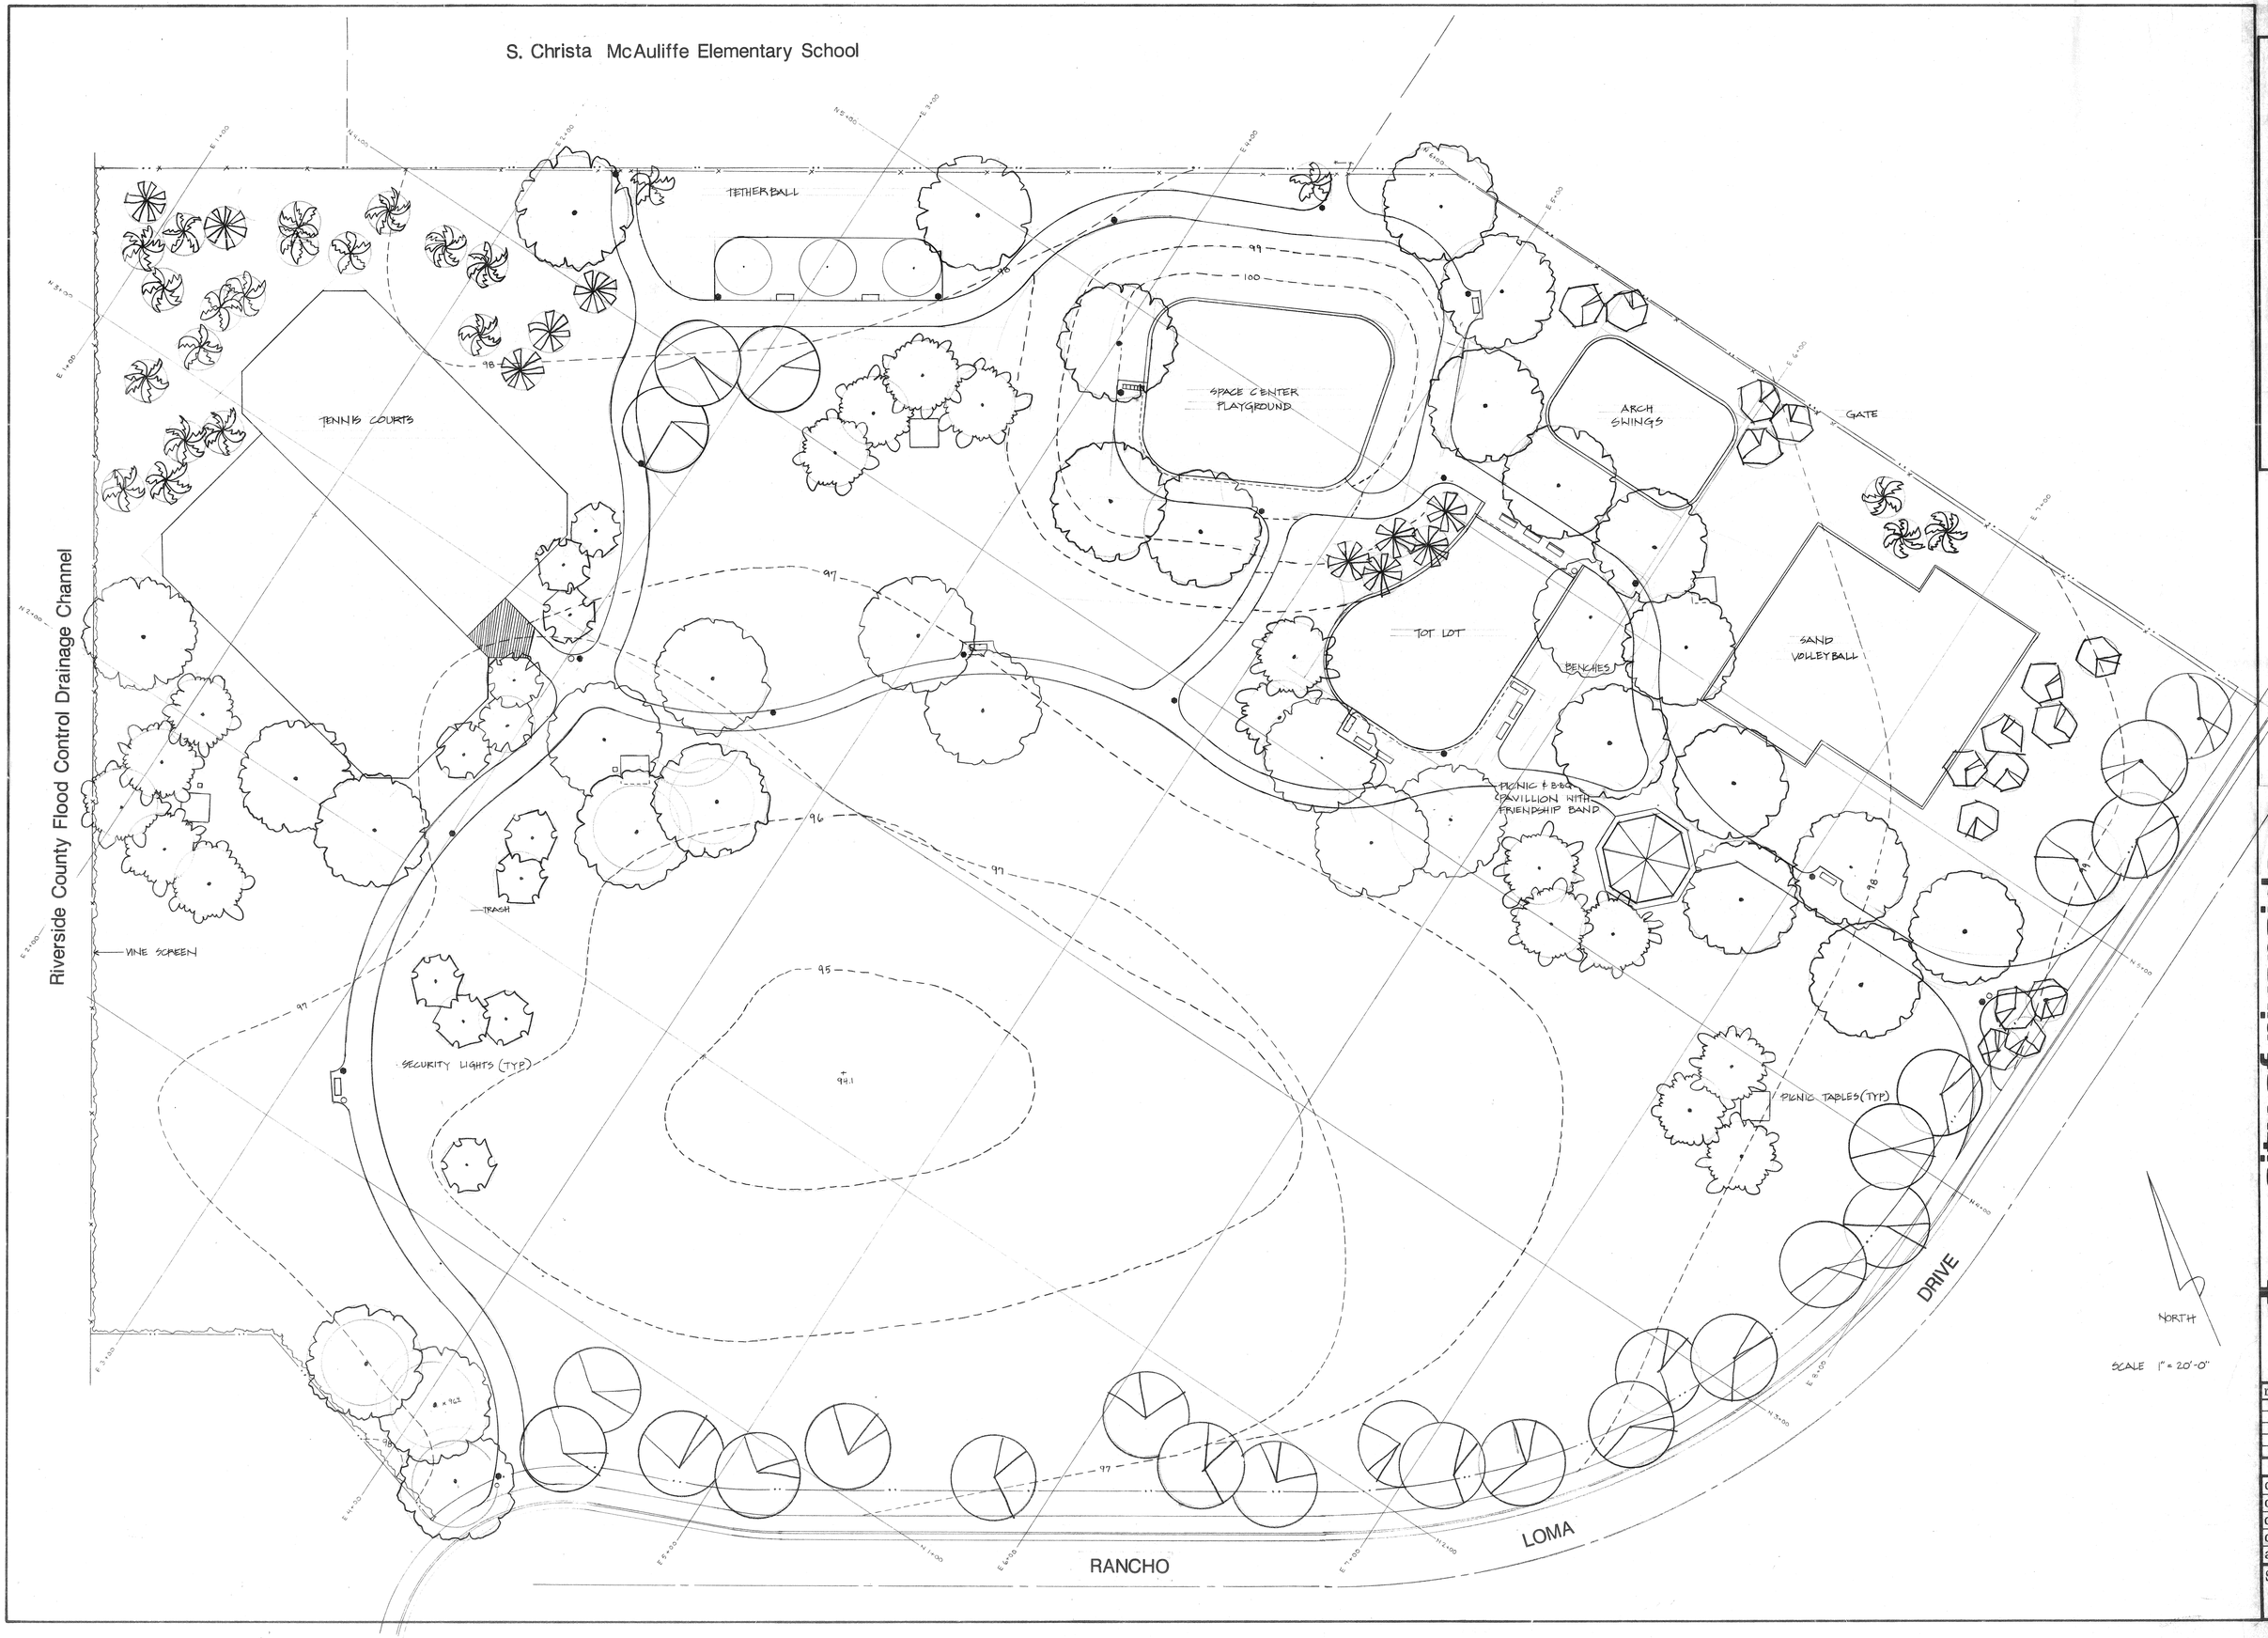

RANCHO LOMA MASTER PLAN

city of riverside
park & recreation
department

3900 MAIN ST RIVERSIDE, CALIFORNIA 92522
(714) 787-7223

revisions	by

date	JAN 5, 1989
design	L.C.
drawn	L.C.
check	B.J.
acc't. no.	
SHEET	
	of