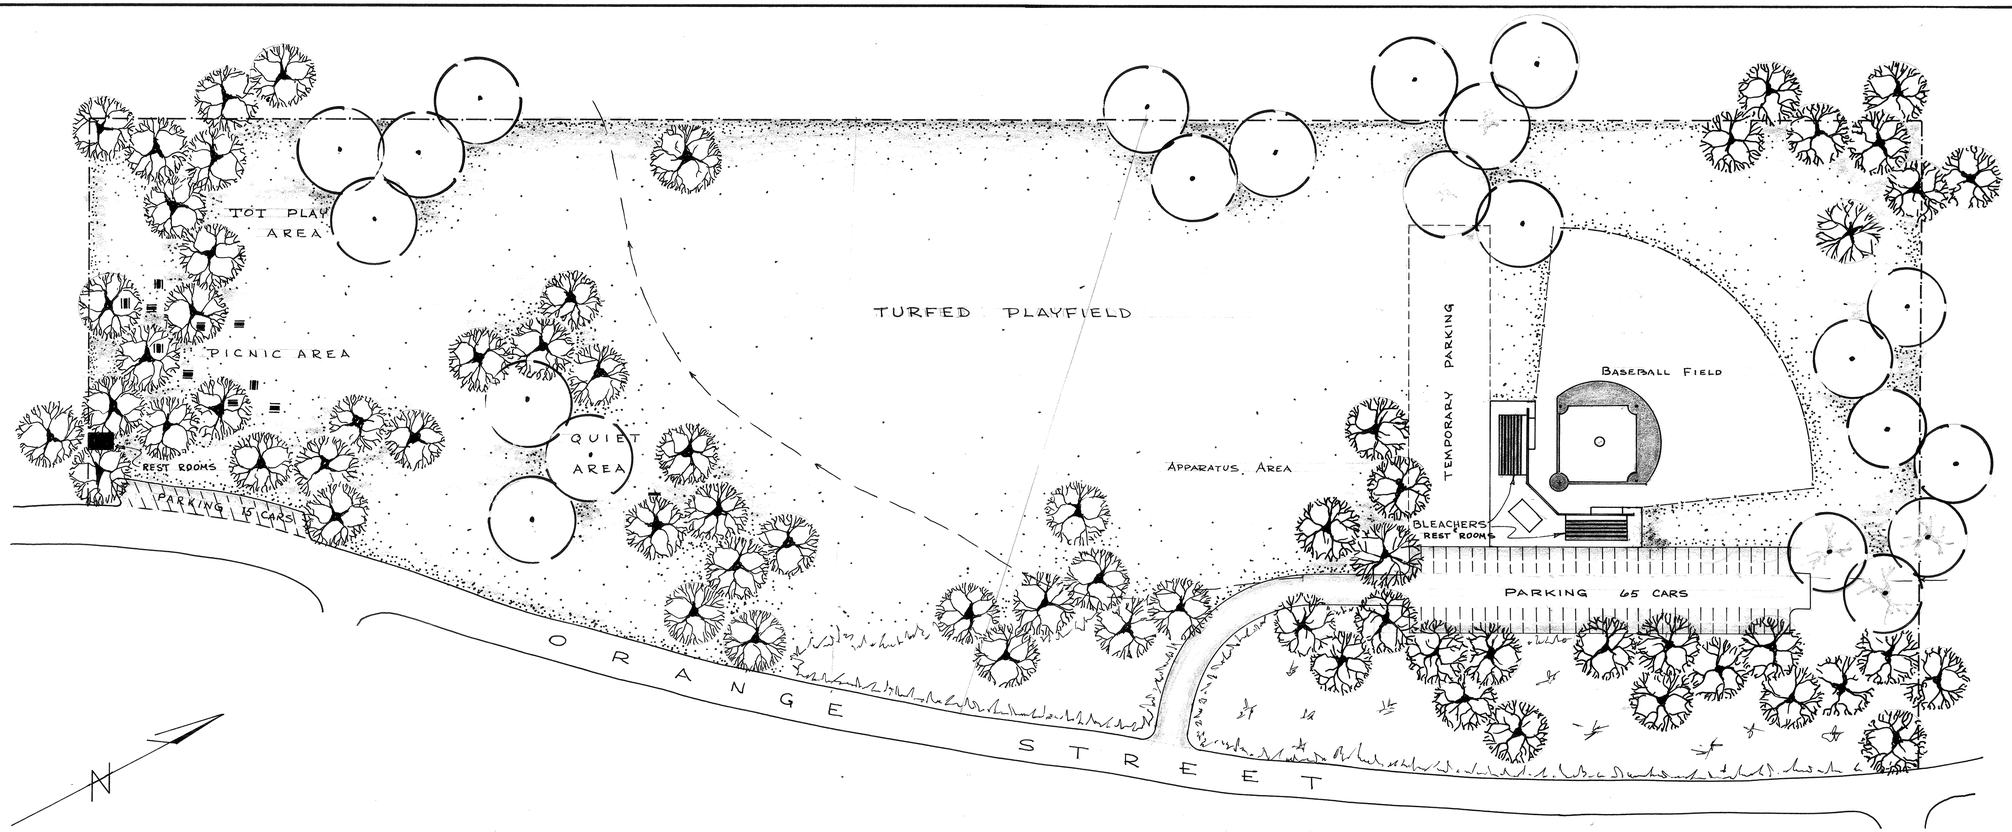

PROPOSED

GENERAL PLAN

REID PARK

CITY of RIVERSIDE — PARK & RECREATION DEPT.

D.K. DERR - DIRECTOR · J.M. BLOCHER - DESIGNER

SCALE - 1"-50'

5-7-62

6 Nov 7 mg 62

P-142-2

DRAWING NUMBER

RE-03

REORDER BY NUMBER TODAY