THIS PROPOSAL NEVER ADOPTED

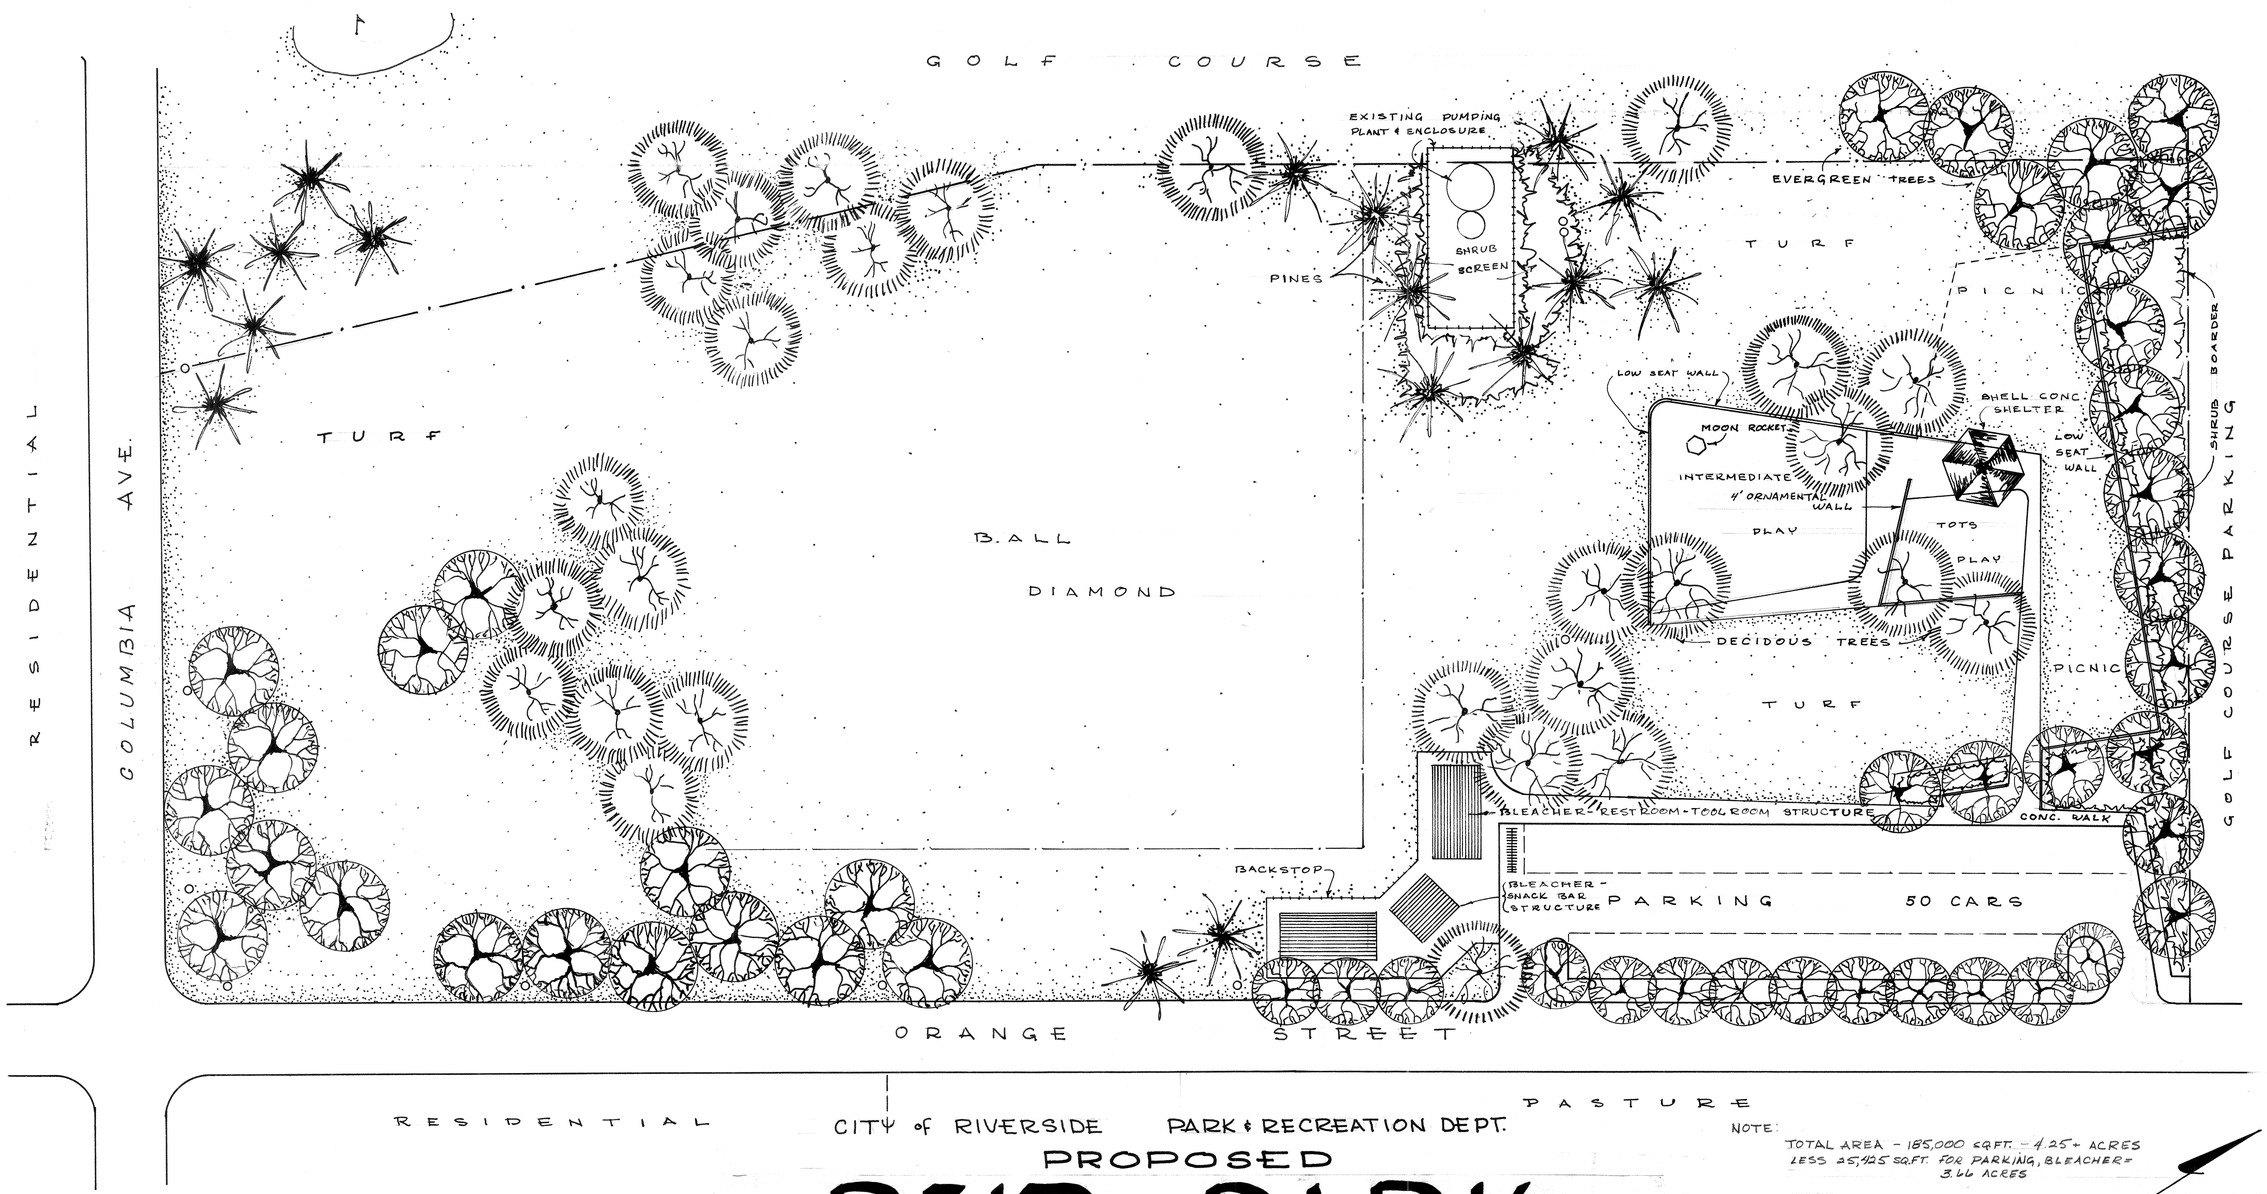

CITY of RIVERSIDE PARK & RECREATION DEPT.

PROPOSED

REID PARK

DEVELOPMENT

DESIGN BY J.M. BLOCHER

SCALE — 1" = 30'

NOTE:
TOTAL AREA - 185,000 SQ.FT. - 4.25+ ACRES
LESS 25,425 SQ.FT. FOR PARKING, BLEACHER = 3.66 ACRES

AREA BECAME GOLF COURSE DRIVING RANGE AND CLUBHOUSE

11 AUG 67

P-142-9