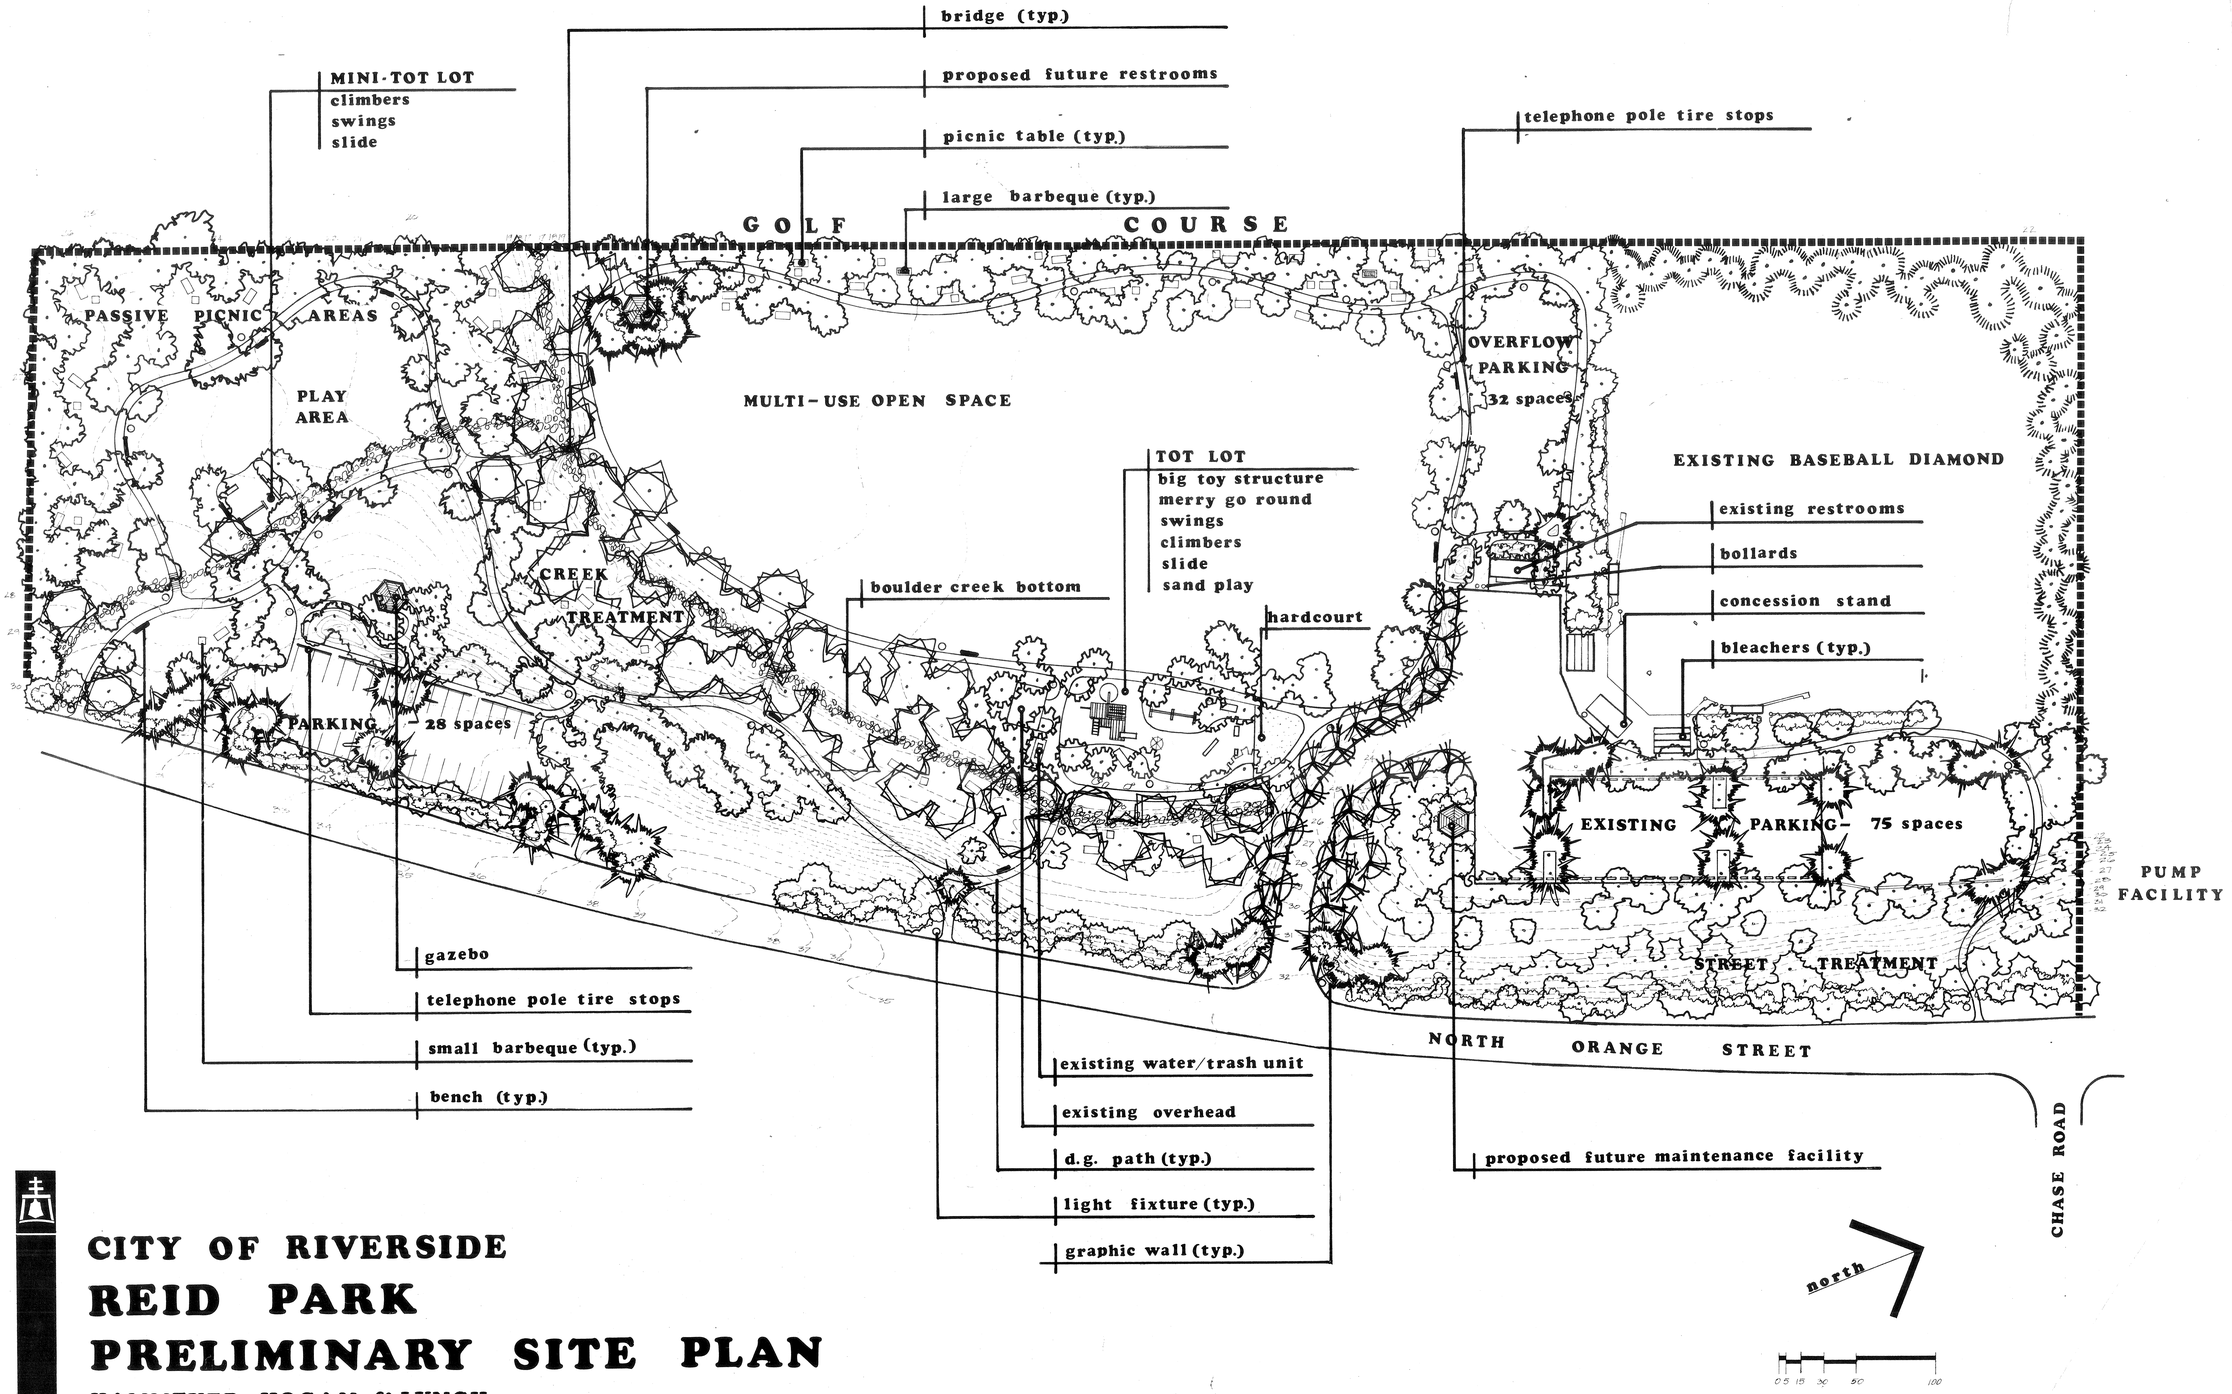

CITY OF RIVERSIDE

REID PARK
PRELIMINARY SITE PLAN

KAMMEYER, HOGAN, & LYNCH
planners, landscape architects