Reid Park

Symbology

- Curb face
- Edge of Pavement
- Unpaved Roadway
- Edge of Pavement / Berm
- Edge of Sidewalk
- Index Contour, Definite
- Index Contour, Indefinite
- Index Depression Contour, Definite
- Index Depression Contour, Indefinite
- ROW Line
- Parcel Line
- Assessor Parcel Line
- Project Limits Boundary

* APPROVED *
CITY OF RIVERSIDE
BUILDING & SAFETY

THIS APPROVAL DOES NOT AUTHORIZE VIOLATION OF ANY PROVISIONS OF STATE OR LOCAL BUILDING REGULATIONS NOR DOES IT PREVENT REQUIRING CORRECTIONS OF ANY ERROR SUBSEQUENTLY IDENTIFIED ON THESE PLANS OR CONSTRUCTED DUE TO ERRORS IN THESE PLANS

Permit: 05 - 0295
Date: 11/22/06
By: P. Hamilton (PHC)

SOUTH PICNIC AREA

Map Produced on: October 12, 2006

1 inch = 200 feet

Aerial photos taken March 2003. The City of Riverside makes no warranty on the accuracy or content of the data shown on this map. This map shall not be reproduced or distributed.
© Copyright 2004, City of Riverside, California
Printed by: ELAU

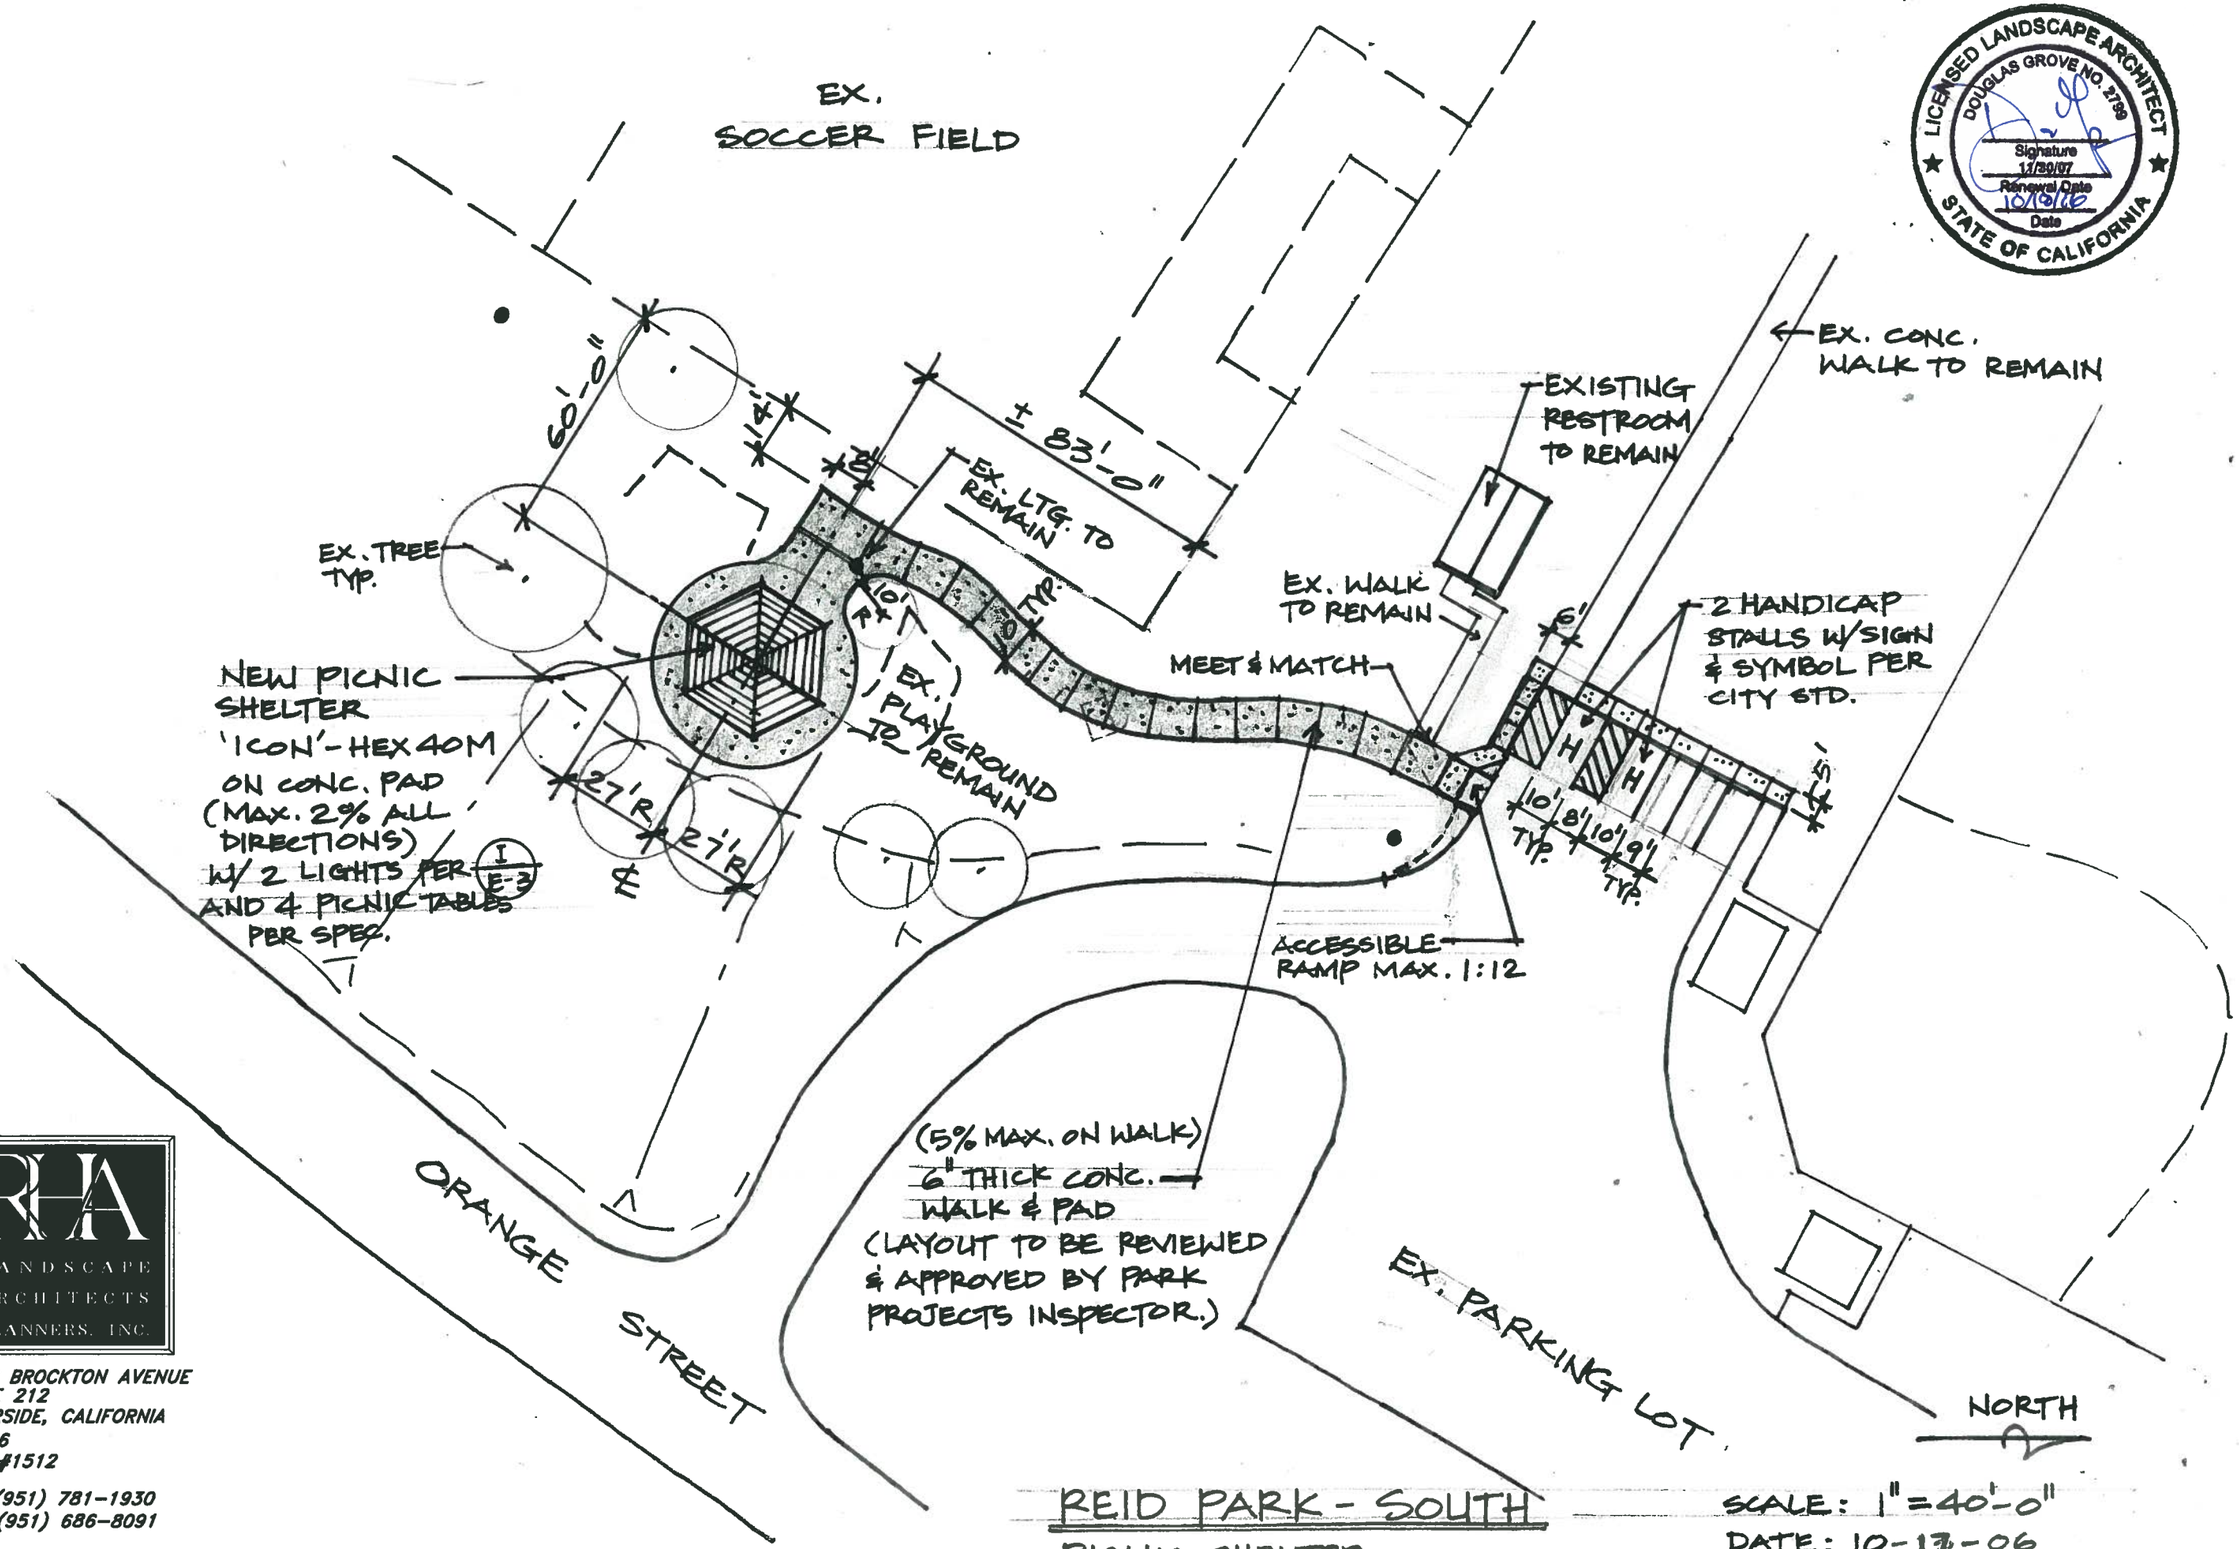

LICENSED LANDSCAPE ARCHITECT
DOUGLAS GROVE NO. 2799
Signature
11/30/07
Renewal Date
10/19/06
Date
STATE OF CALIFORNIA

RHA
LANDSCAPE ARCHITECTS PLANNERS, INC.

6216 BROCKTON AVENUE
SUITE 212
RIVERSIDE, CALIFORNIA
92506
LIC. #1512

PH. (951) 781-1930
FAX (951) 686-8091

REID PARK - SOUTH

PICNIC SHELTER

SCALE: 1" = 40'-0"
DATE: 10-17-06

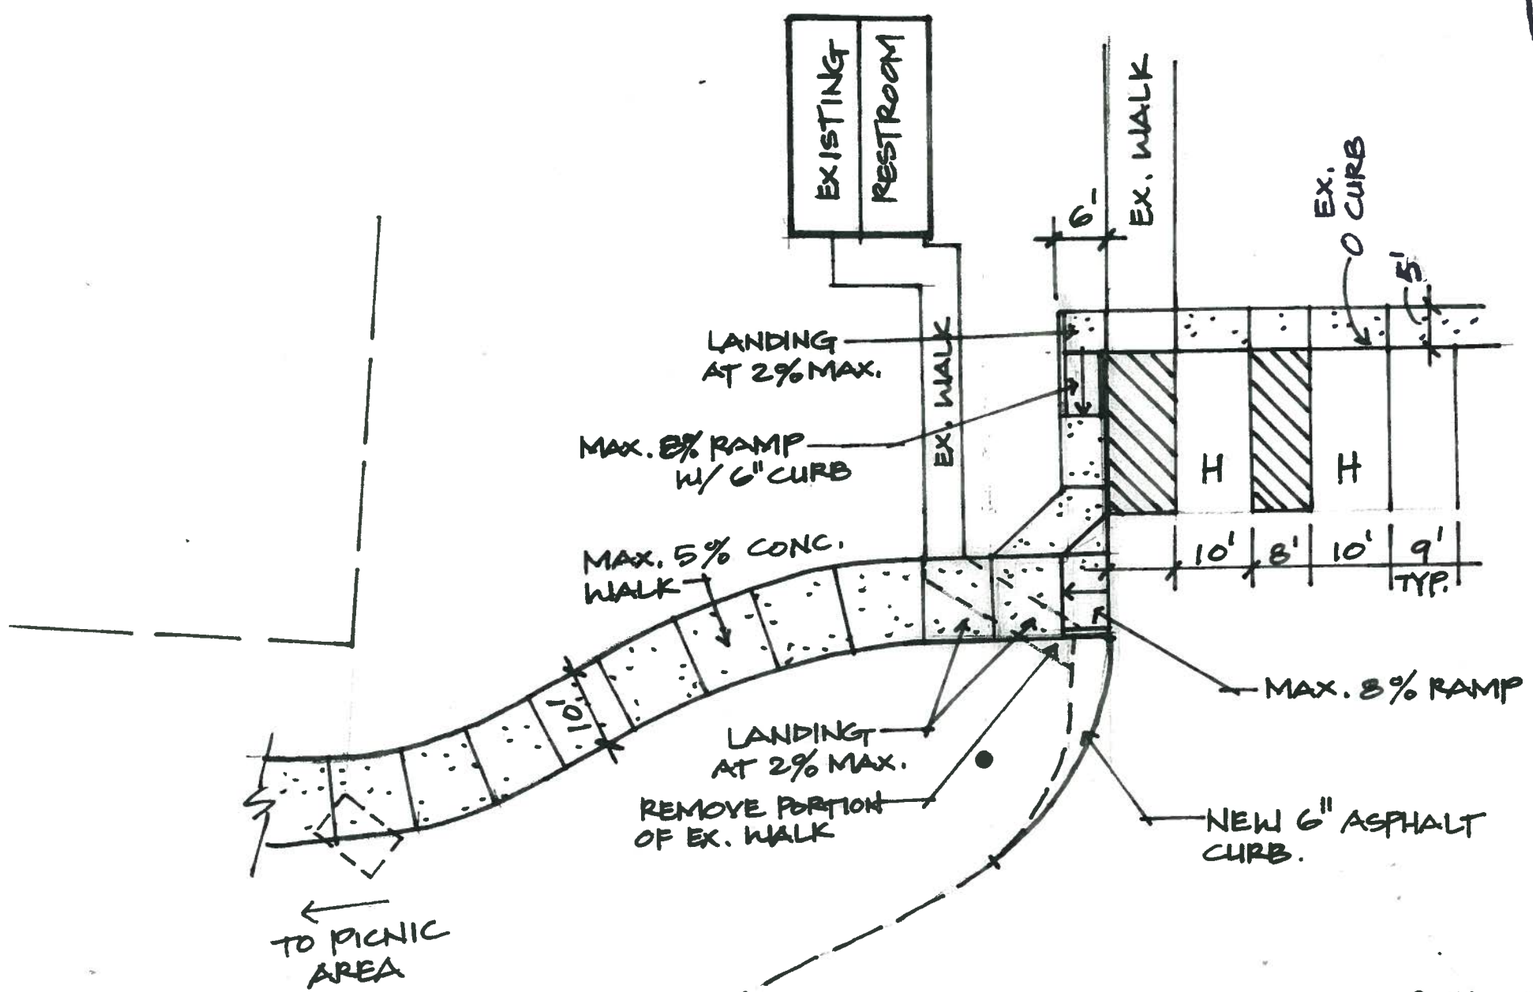

NORTH

SCALE: 1" = 20'-0"
DATE: 10-17-06

REID PARK - SOUTH
PICNIC SHELTER

RHA
LANDSCAPE ARCHITECTS PLANNERS, INC.

6216 BROCKTON AVENUE
SUITE 212
RIVERSIDE, CALIFORNIA
92506
LIC. #1512

PH. (951) 781-1930
FAX (951) 686-8091