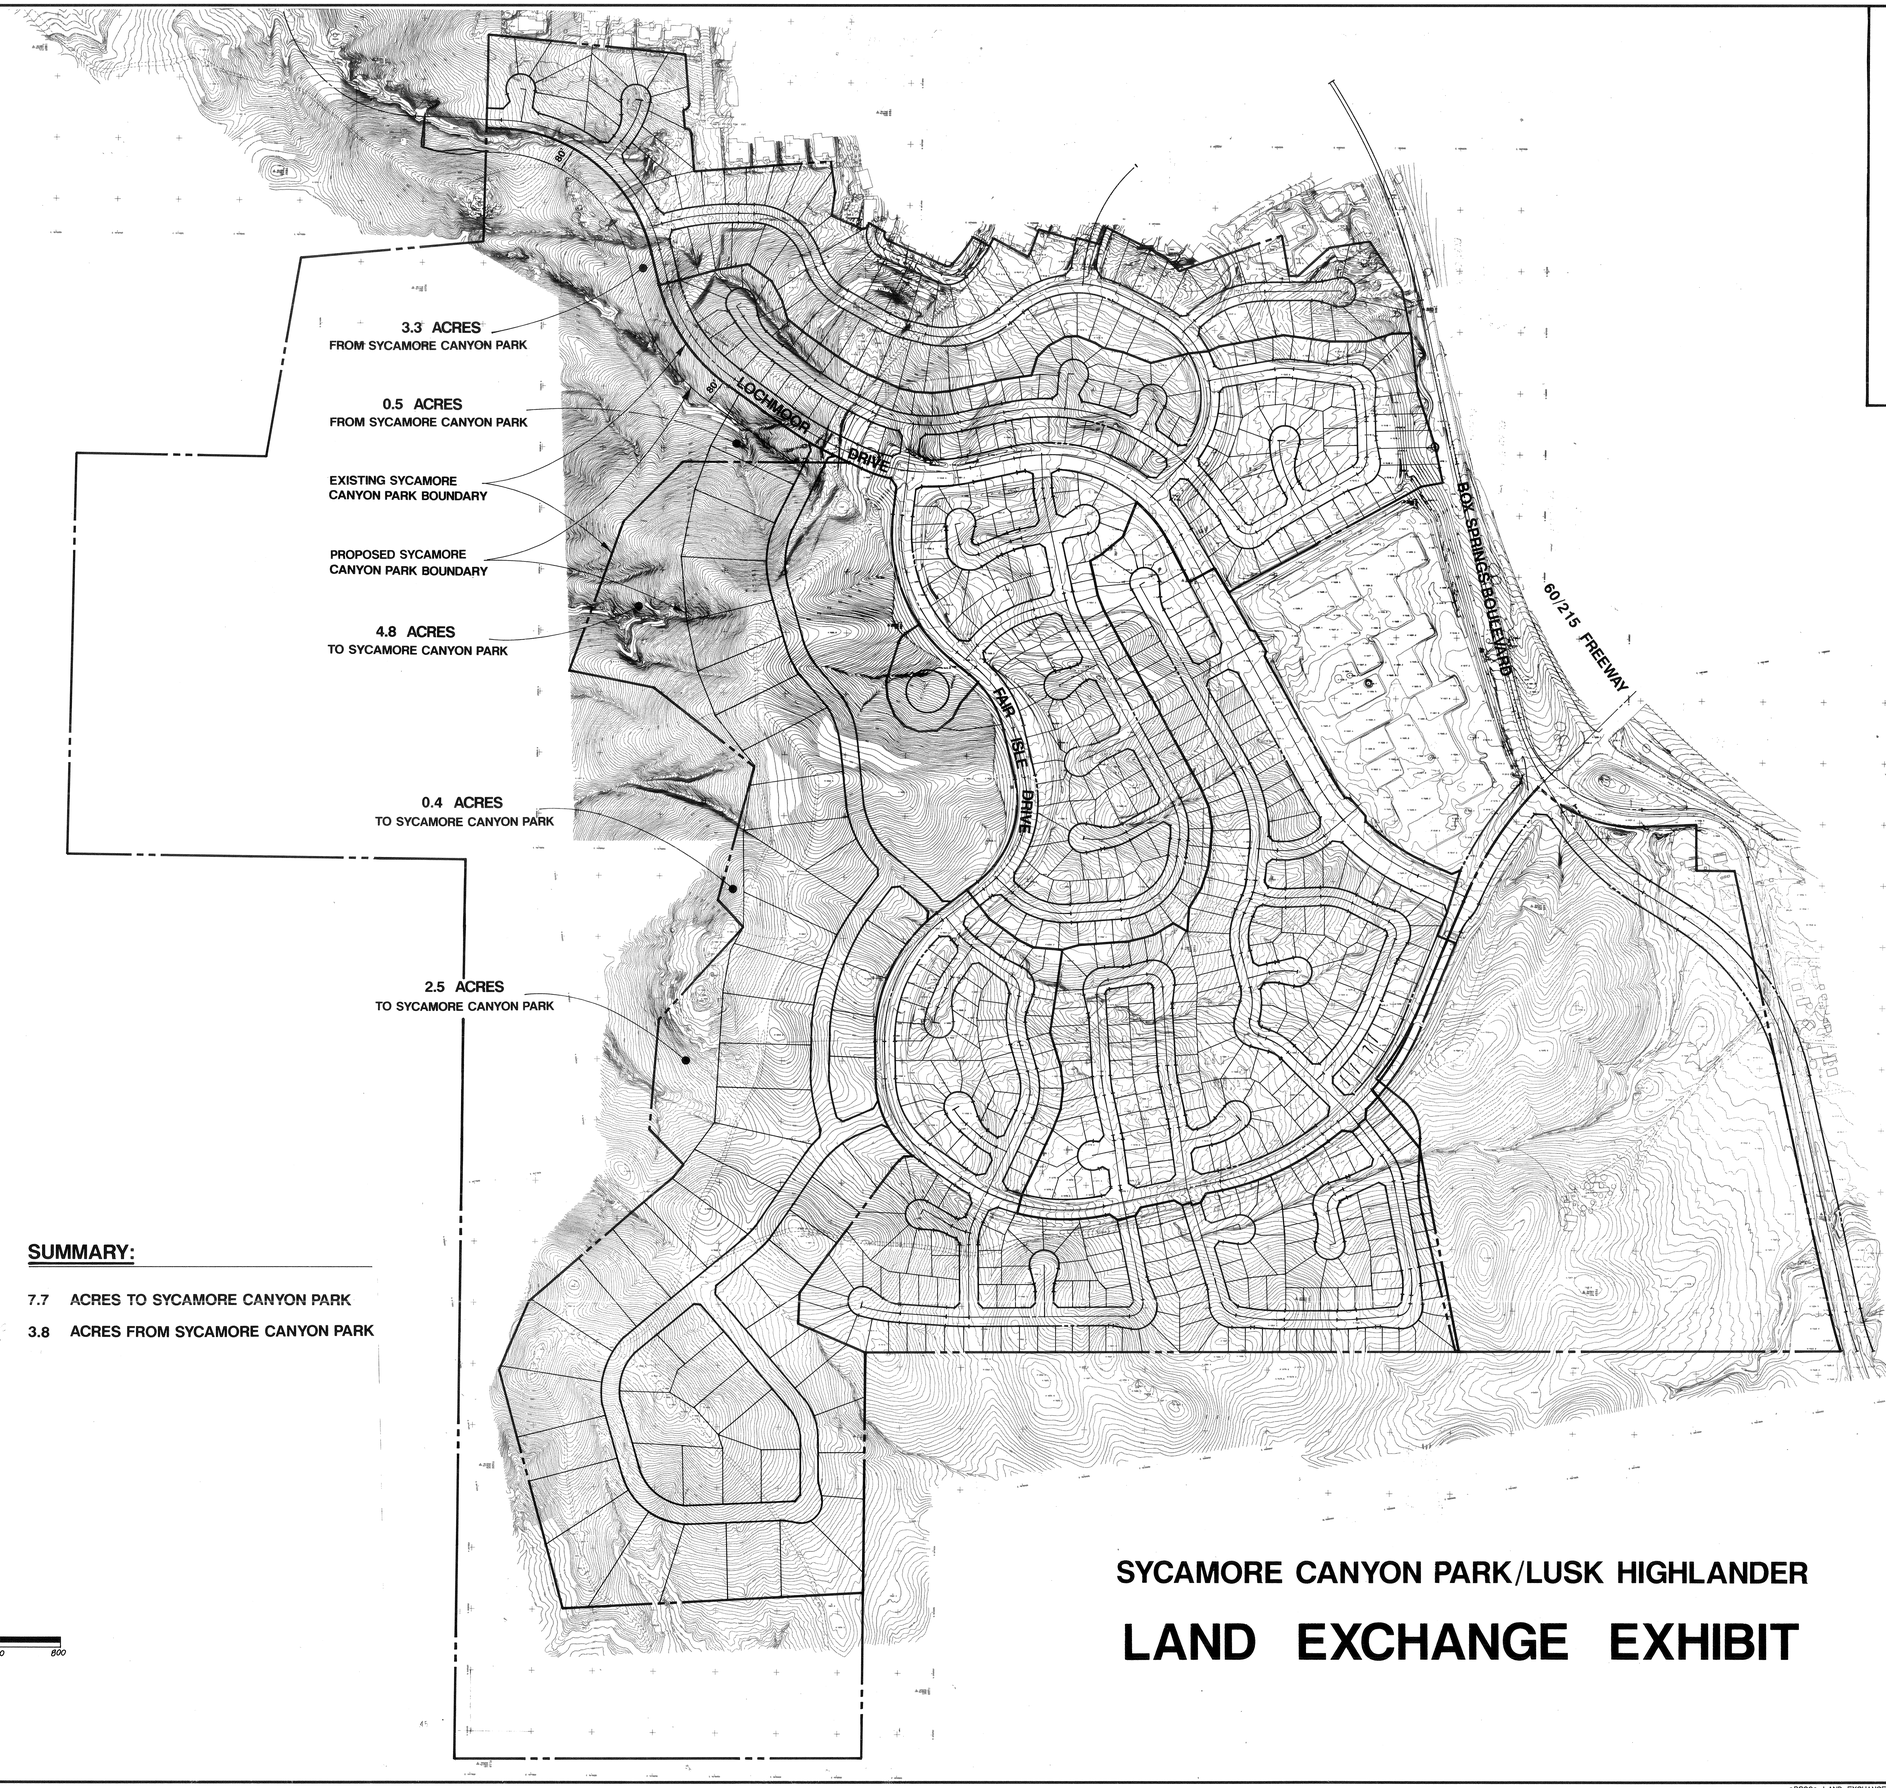

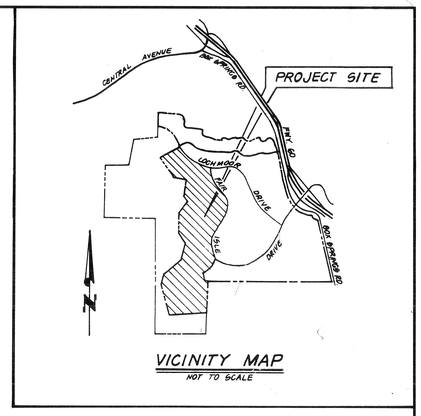

VICINITY MAP
NOT TO SCALE

SUMMARY:

7.7 ACRES TO SYCAMORE CANYON PARK

3.8 ACRES FROM SYCAMORE CANYON PARK

SYCAMORE CANYON PARK/LUSK HIGHLANDER

LAND EXCHANGE EXHIBIT

C726-024

THE KEITH COMPANIES
Inland Empire

• Planning
• Civil Engineering
• Architecture
• Landscape Architecture
• Land Surveying
• Construction Management

5290 River Crest Drive, Suite 3, Riverside, CA 92507 (714) 653-0234

DECEMBER 18, 1990

•P200• LAND EXCHANGE EXHIBIT OVERALL - 4310.321PF: 726024 10246 06-Dec-90 02:56 PM / 726001-5102