DRAWING NUMBER
PLAN HOLD CORPORATION • IRVINE, CALIFORNIA
REORDER BY NUMBER 075AR
DRAWING NUMBER
PLAN HOLD CORPORATION • IRVINE, CALIFORNIA
REORDER BY NUMBER 075AR
150023

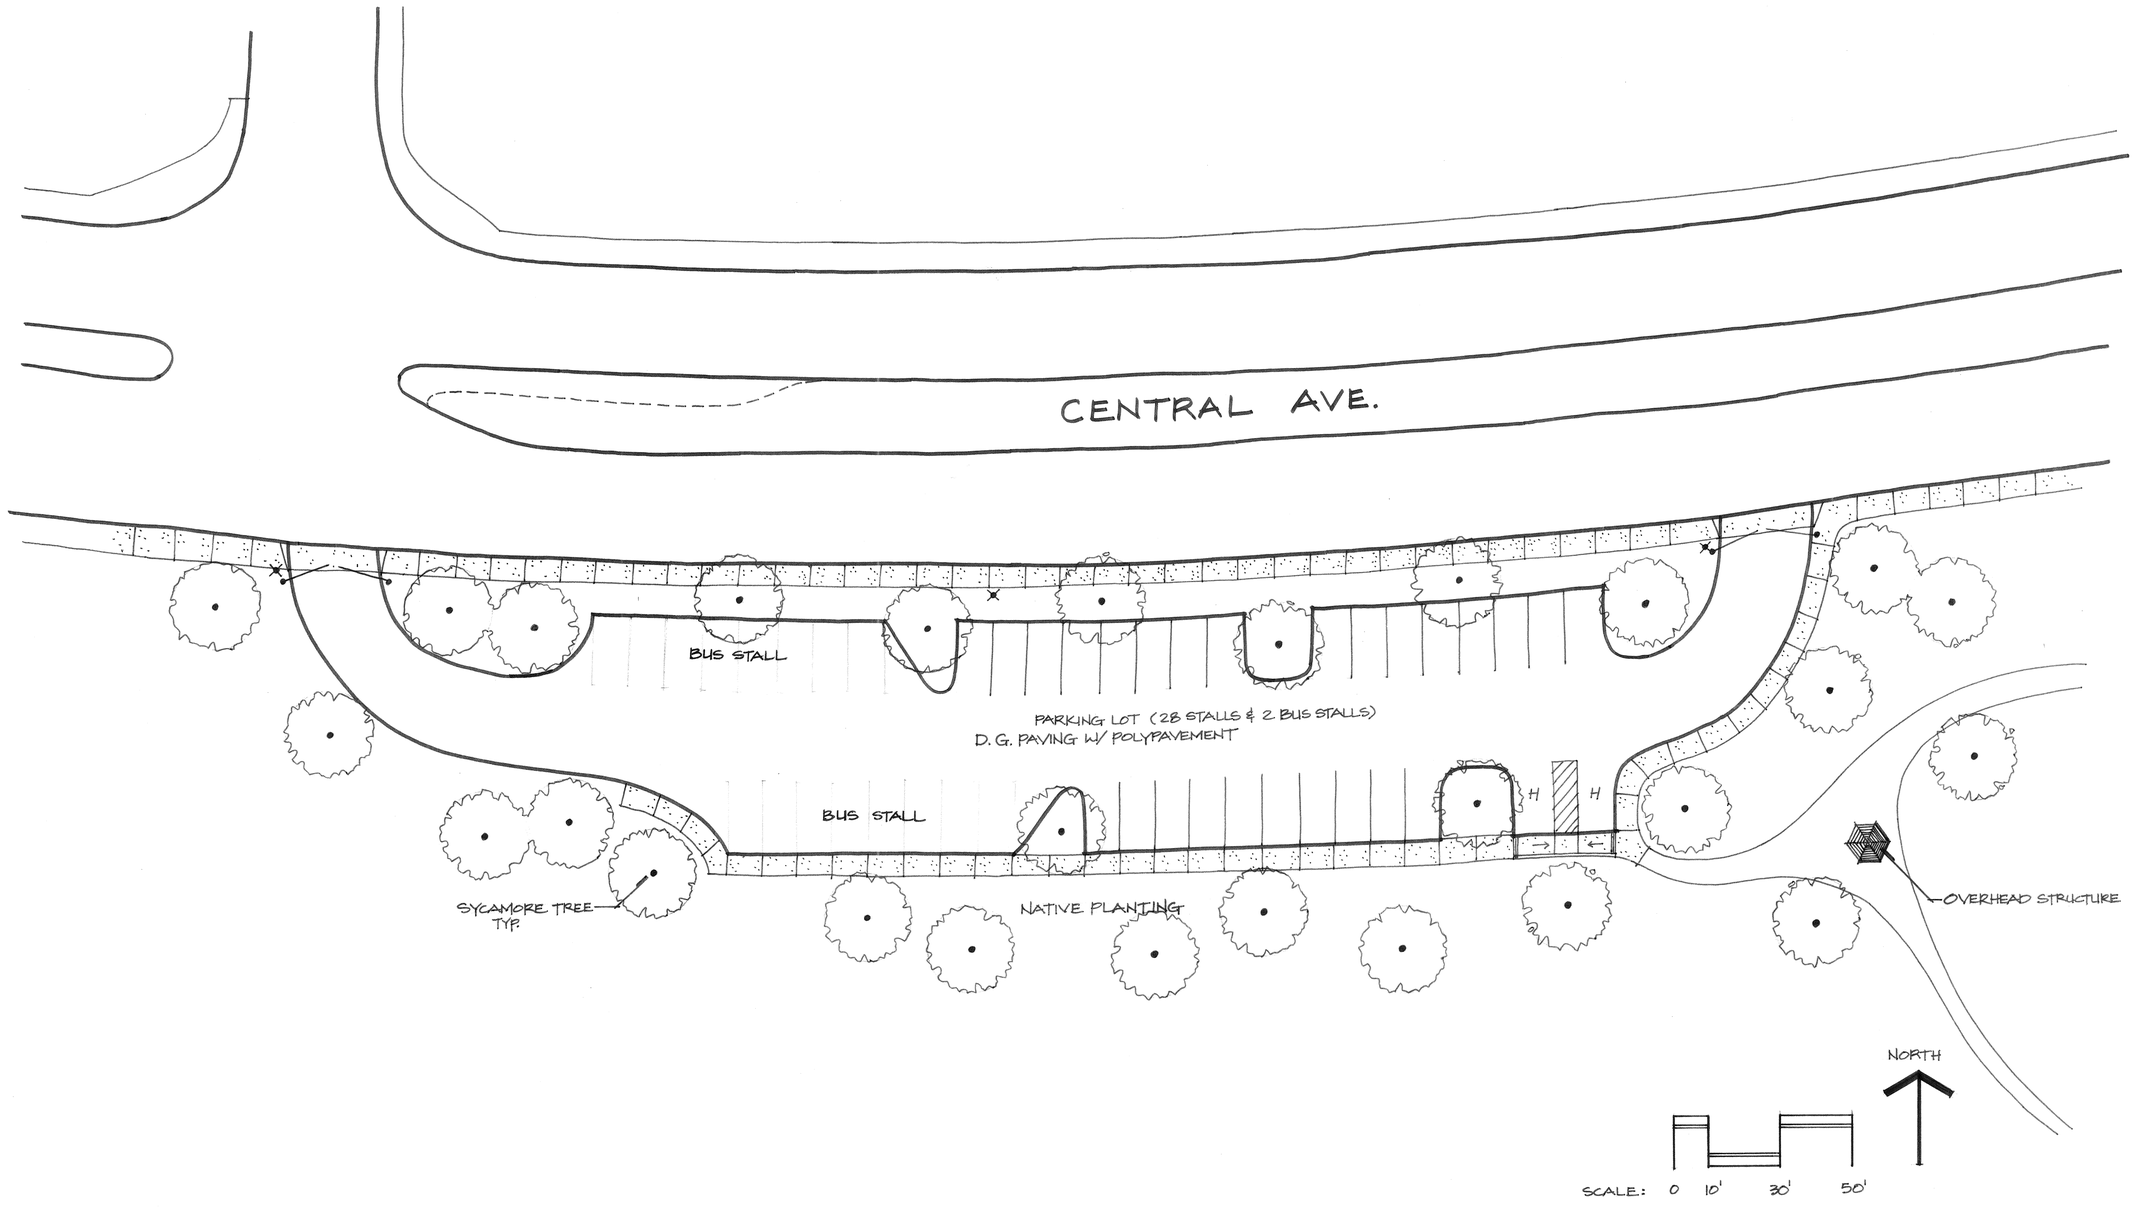

SYCAMORE CANYON PARK
PARKING LOT CONCEPTUAL PLAN

city of riverside
park & recreation
department
(909) 715-3440
3900 MAIN ST RIVERSIDE, CALIFORNIA 92522

revisions	by

date	8-24-2006
design	EL
drawn	
check	
acc't.no.	
SHEET	of