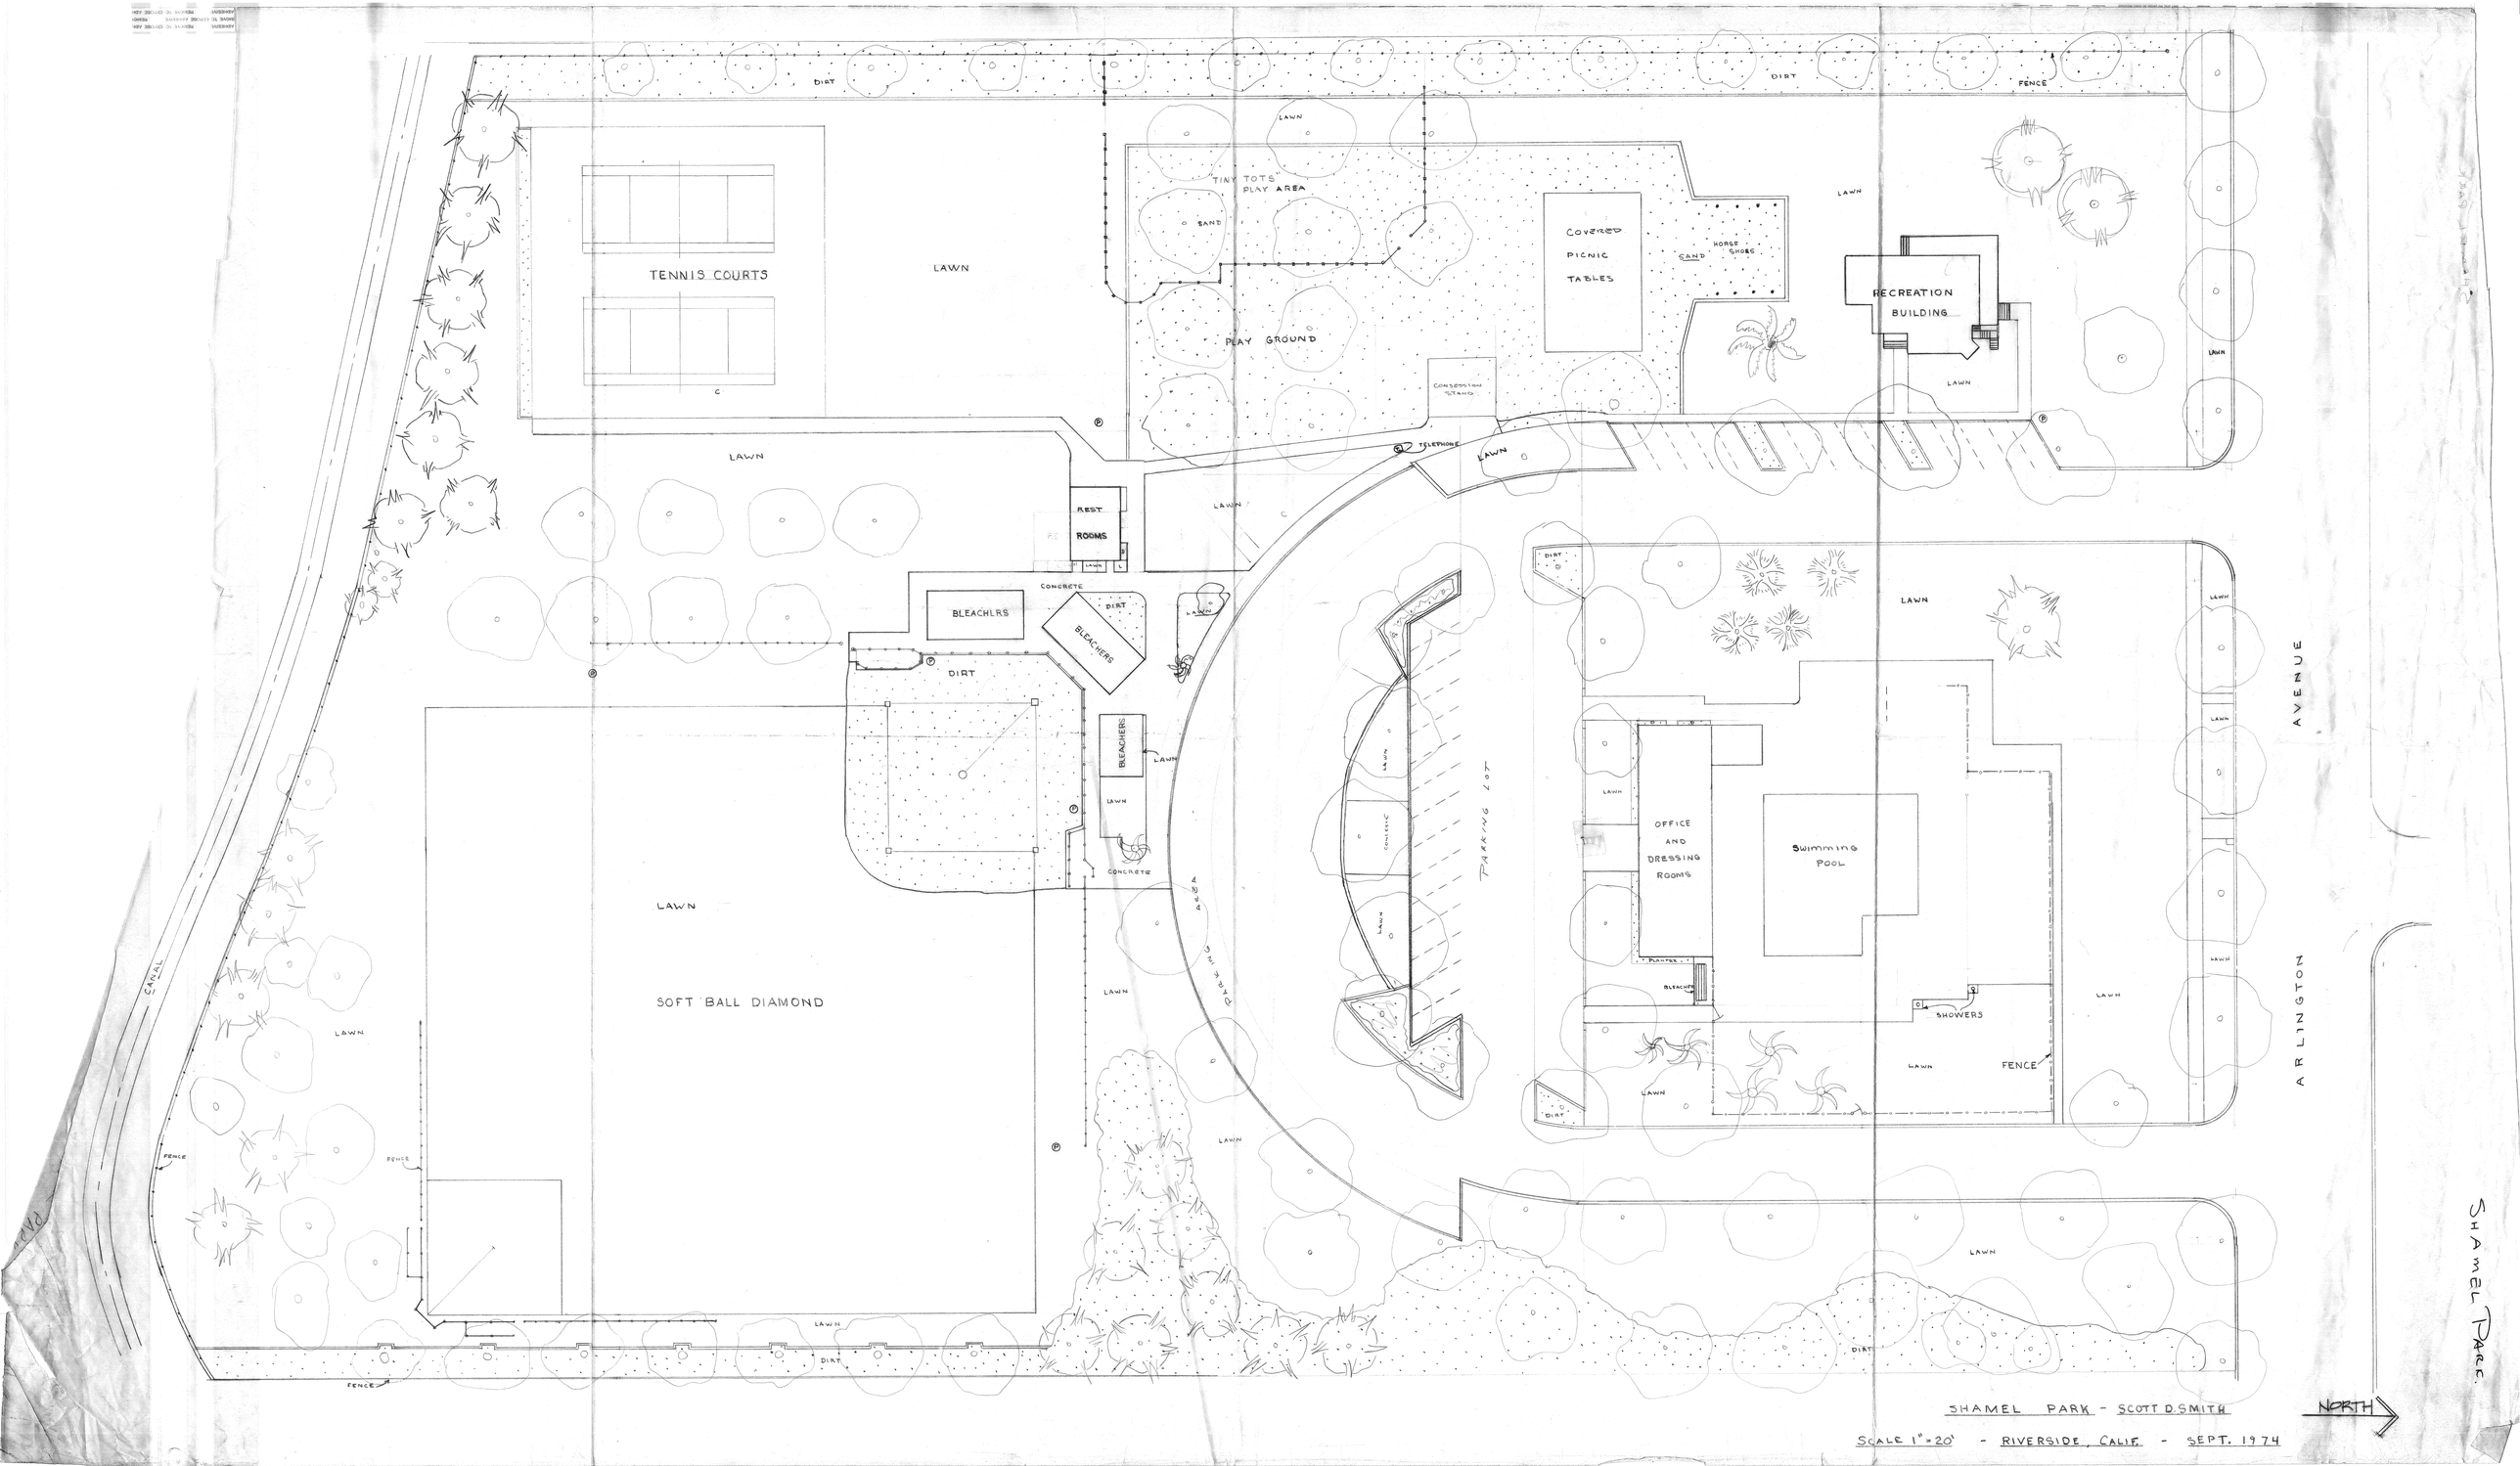

SHAMEL PARK - SCOTT D. SMITH

SCALE 1" = 20' - RIVERSIDE, CALIF. - SEPT. 1974

SHAMEL PARK.