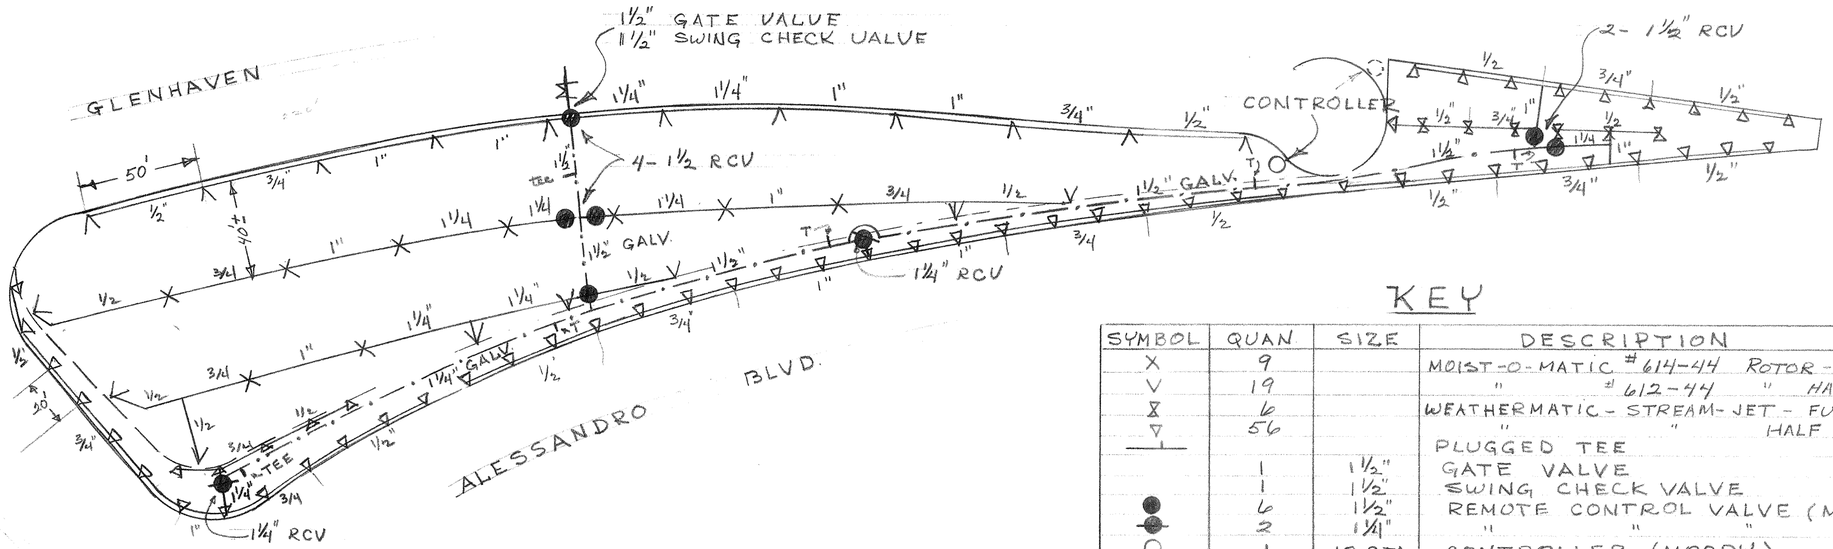

KEY

SYMBOL	QUAN	SIZE	DESCRIPTION
X	9		MOIST-O-MATIC #614-44 ROTOR - FULL CIR.
V	19		" #612-44 " HALF HEAD
⧗	6		WEATHERMATIC - STREAM-JET - FULL CIRCLE
▽	56		" " HALF CIRCLE
—⊥—			PLUGGED TEE
	1	1½"	GATE VALVE
	1	1½"	SWING CHECK VALVE
●	6	1½"	REMOTE CONTROL VALVE (MOODY)
●	2	1¼"	" " " "
○	1	10 STA.	CONTROLLER (MOODY)
——		SCH. 40	P.V.C. PIPE
—·—		"	GALVANIZED PIPE

IRRIGATION PLAN

~~ALESSANDRO TRIANGLE~~ ("SWANSON" PARK)

CITY OF RIVERSIDE - PARK & REC. DEPT.

D.K. DERR - DIRECTOR - 4/23/62

SCALE - 1"=50'

DRAWING NUMBER
Reverse Frontage

PLAN HOLD CORPORATION • IRVINE, CALIFORNIA
REORDER BY NUMBER 075AR

DRAWING NUMBER
SWANSON PK

PLAN HOLD CORPORATION • IRVINE, CALIFORNIA
REORDER BY NUMBER 075AR

M-3-1