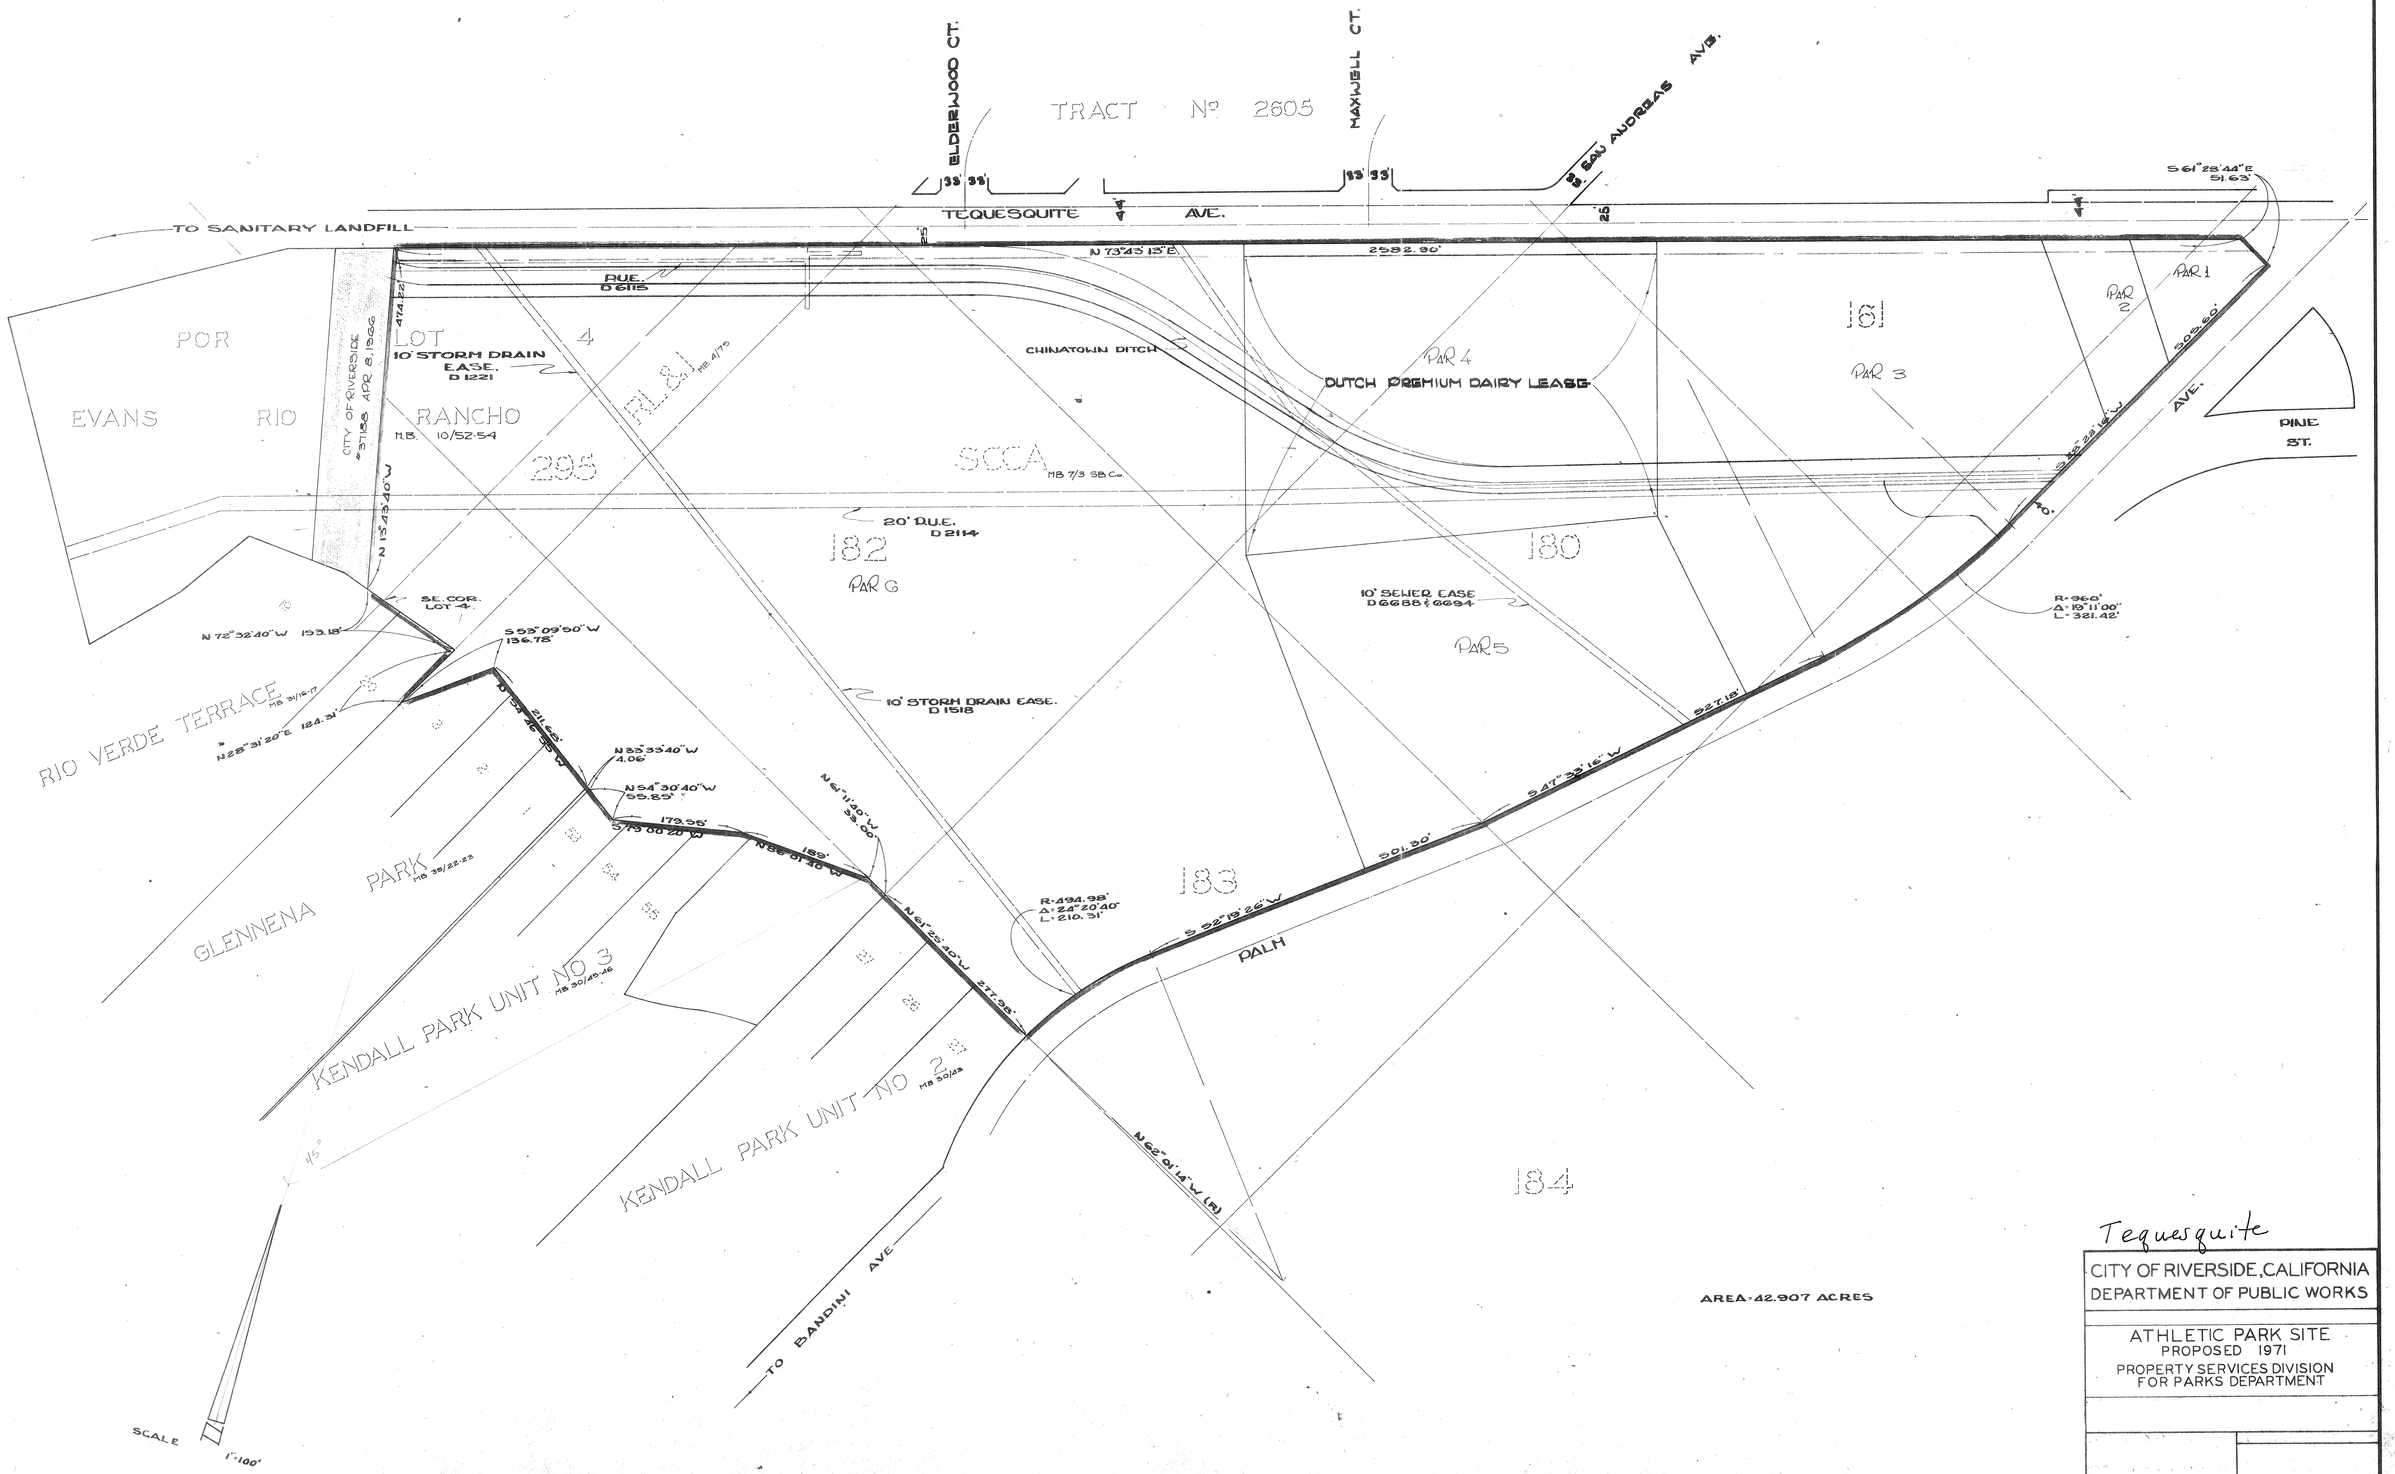

Tequesquite

CITY OF RIVERSIDE, CALIFORNIA
DEPARTMENT OF PUBLIC WORKS

ATHLETIC PARK SITE
PROPOSED 1971
PROPERTY SERVICES DIVISION
FOR PARKS DEPARTMENT

DATE 1-22-71

SHEET 1 OF 1

NOV 2 1971

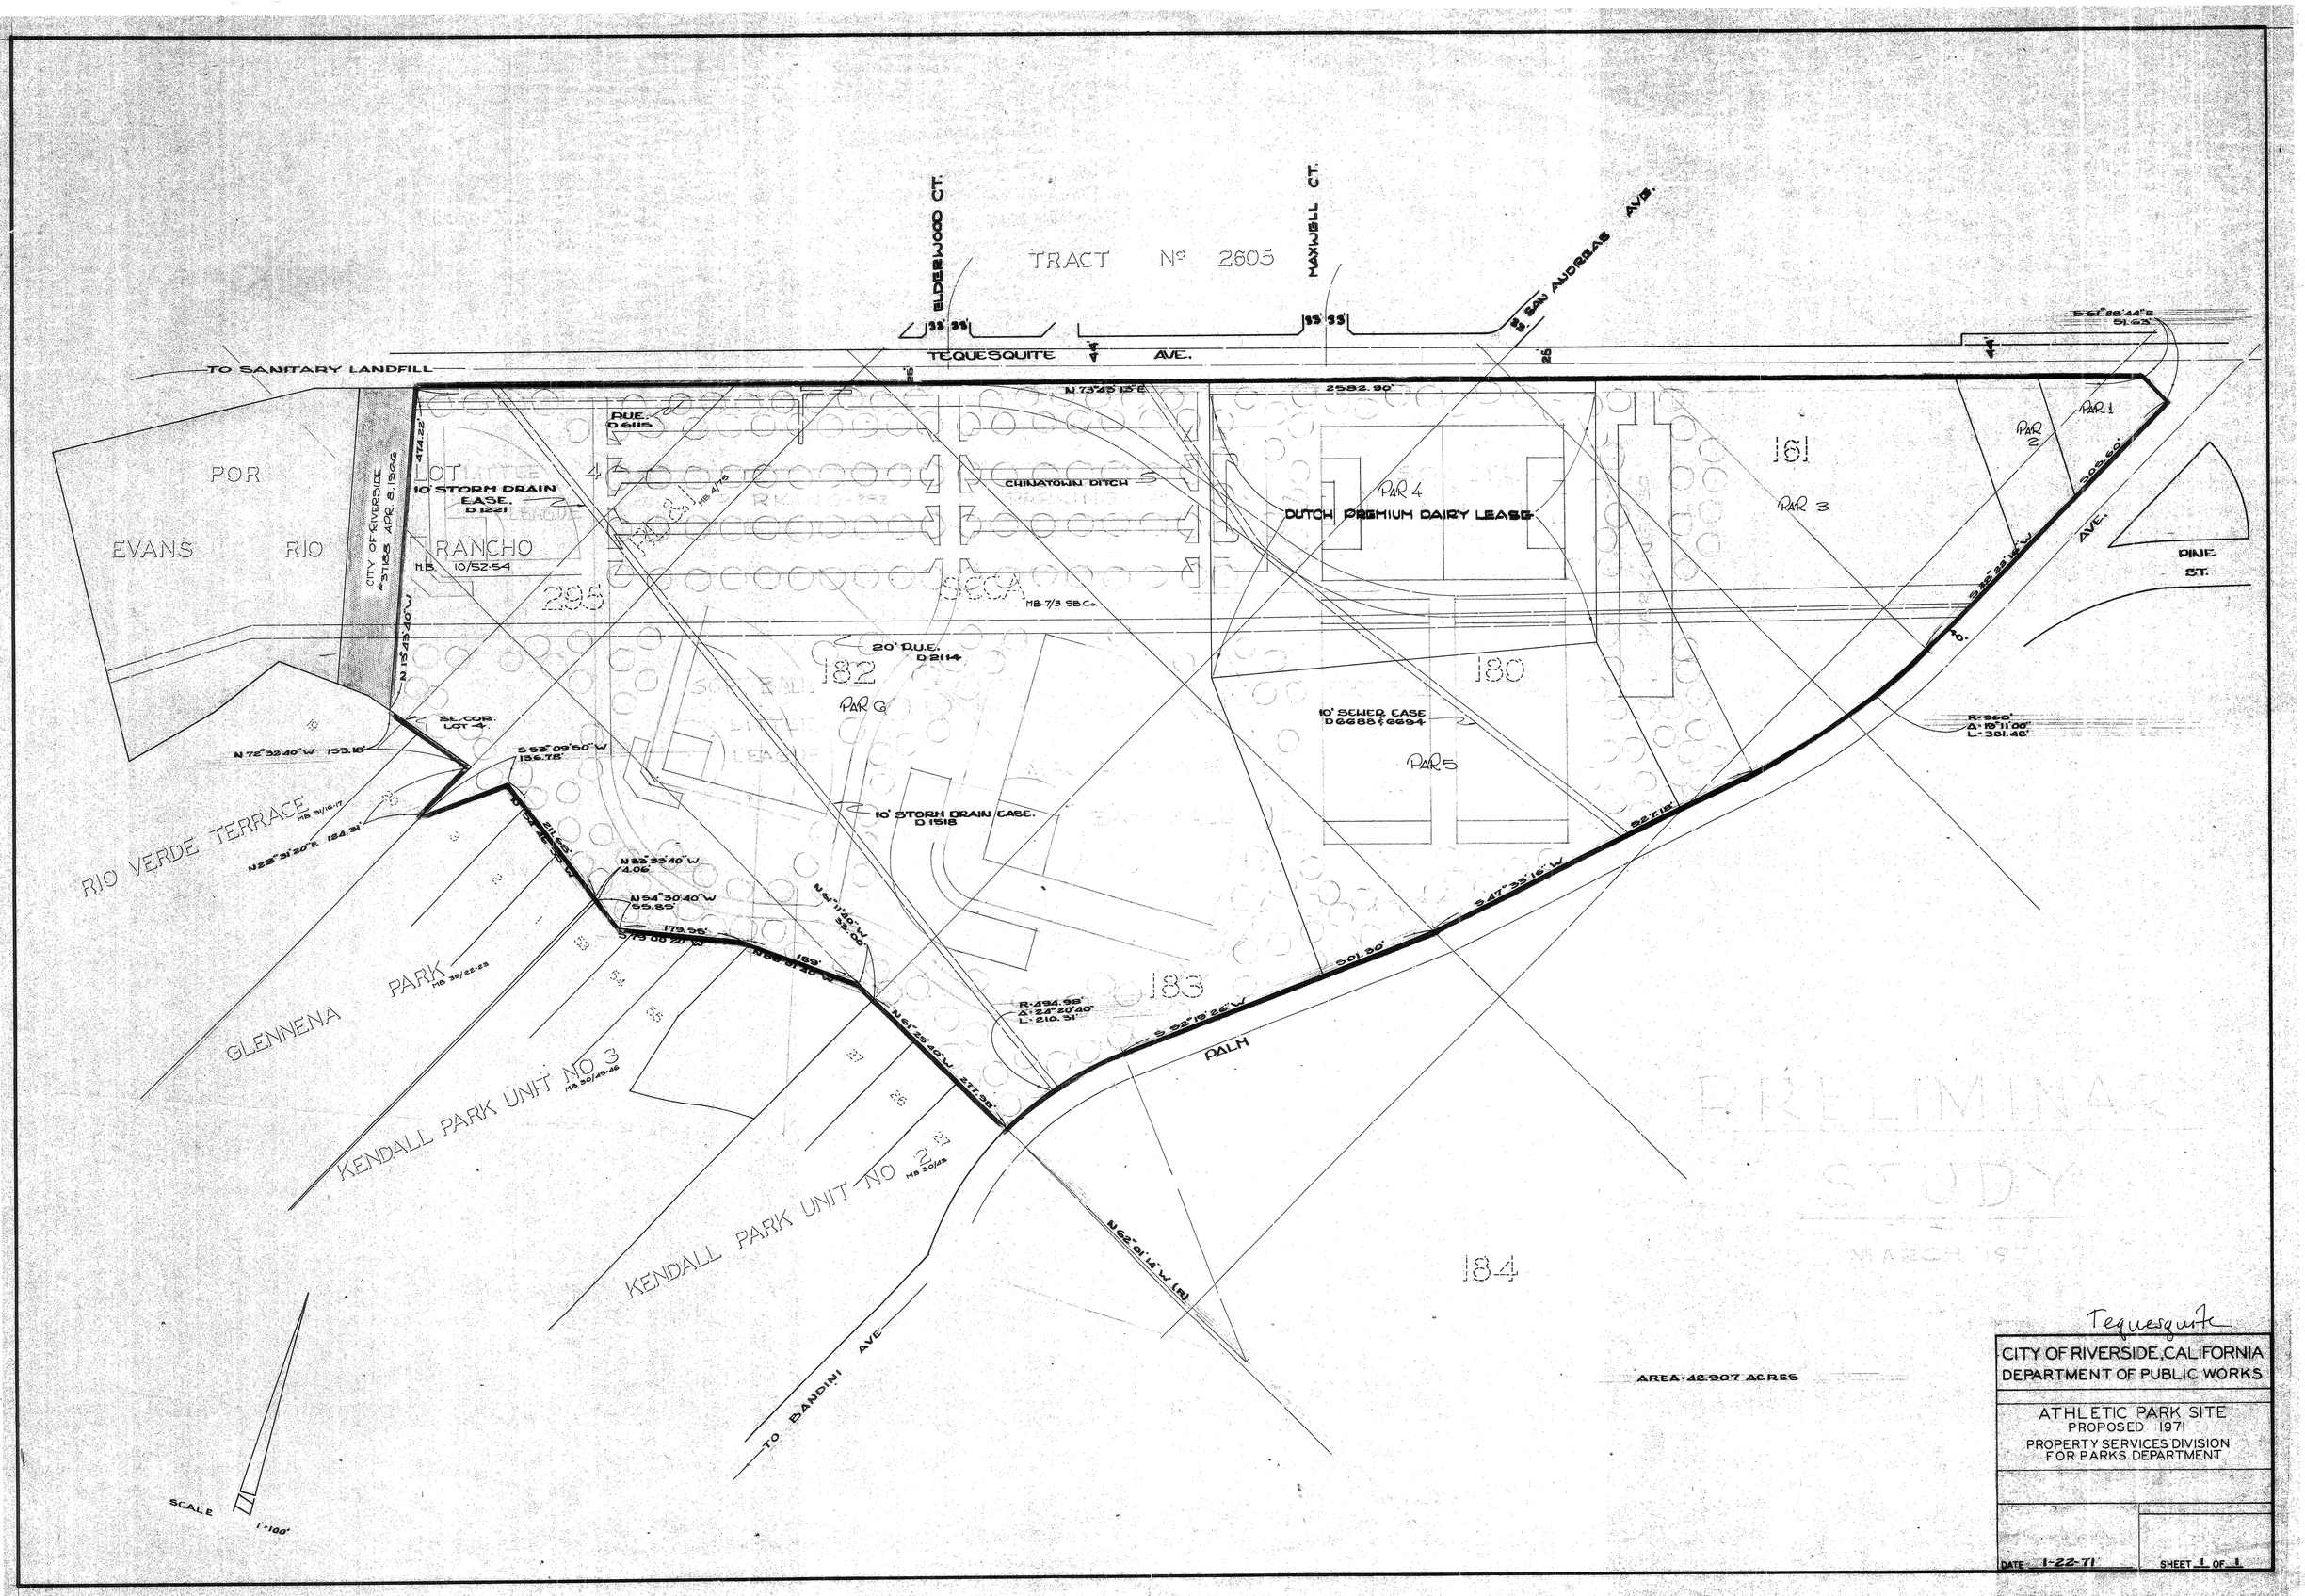

Tequesquite

CITY OF RIVERSIDE, CALIFORNIA
DEPARTMENT OF PUBLIC WORKS

ATHLETIC PARK SITE
PROPOSED 1971
PROPERTY SERVICES DIVISION
FOR PARKS DEPARTMENT

DATE 1-22-71

SHEET 1 OF 1

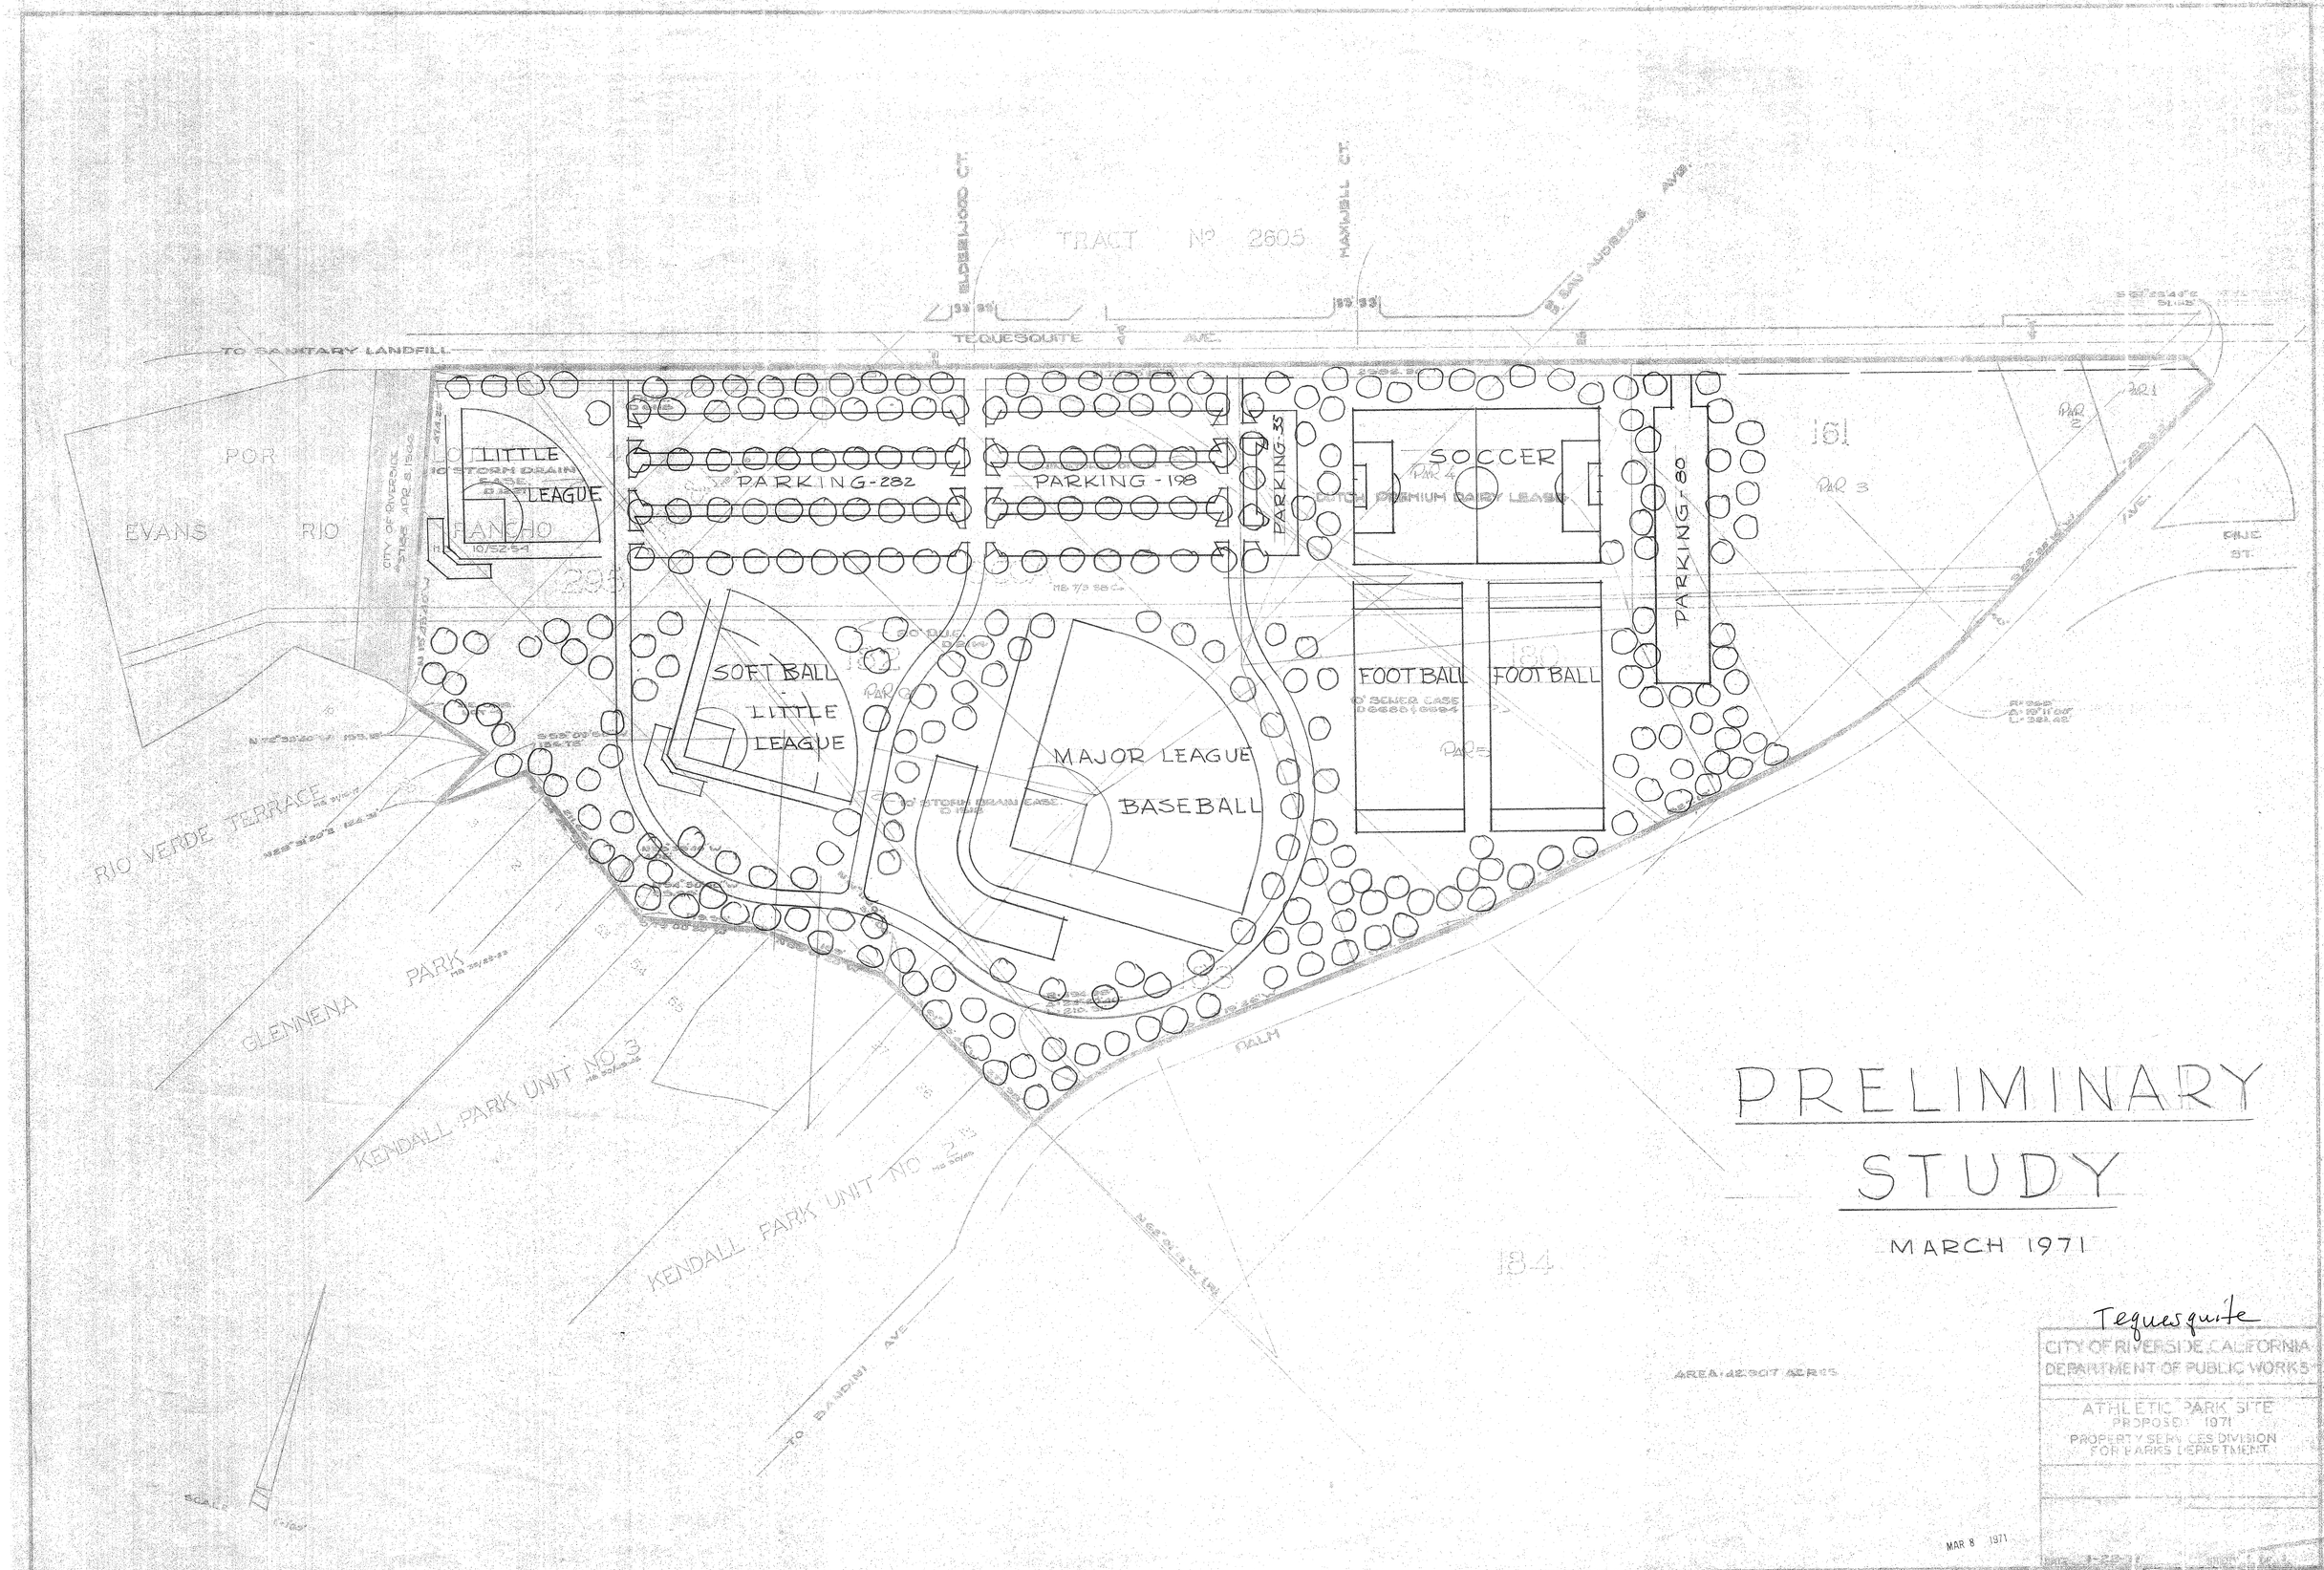

PRELIMINARY STUDY

MARCH 1971

Tequesquite

CITY OF RIVERSIDE, CALIFORNIA
DEPARTMENT OF PUBLIC WORKS

ATHLETIC PARK SITE
PROPOSED 1971
PROPERTY SERVICES DIVISION
FOR PARKS DEPARTMENT

P-103-1

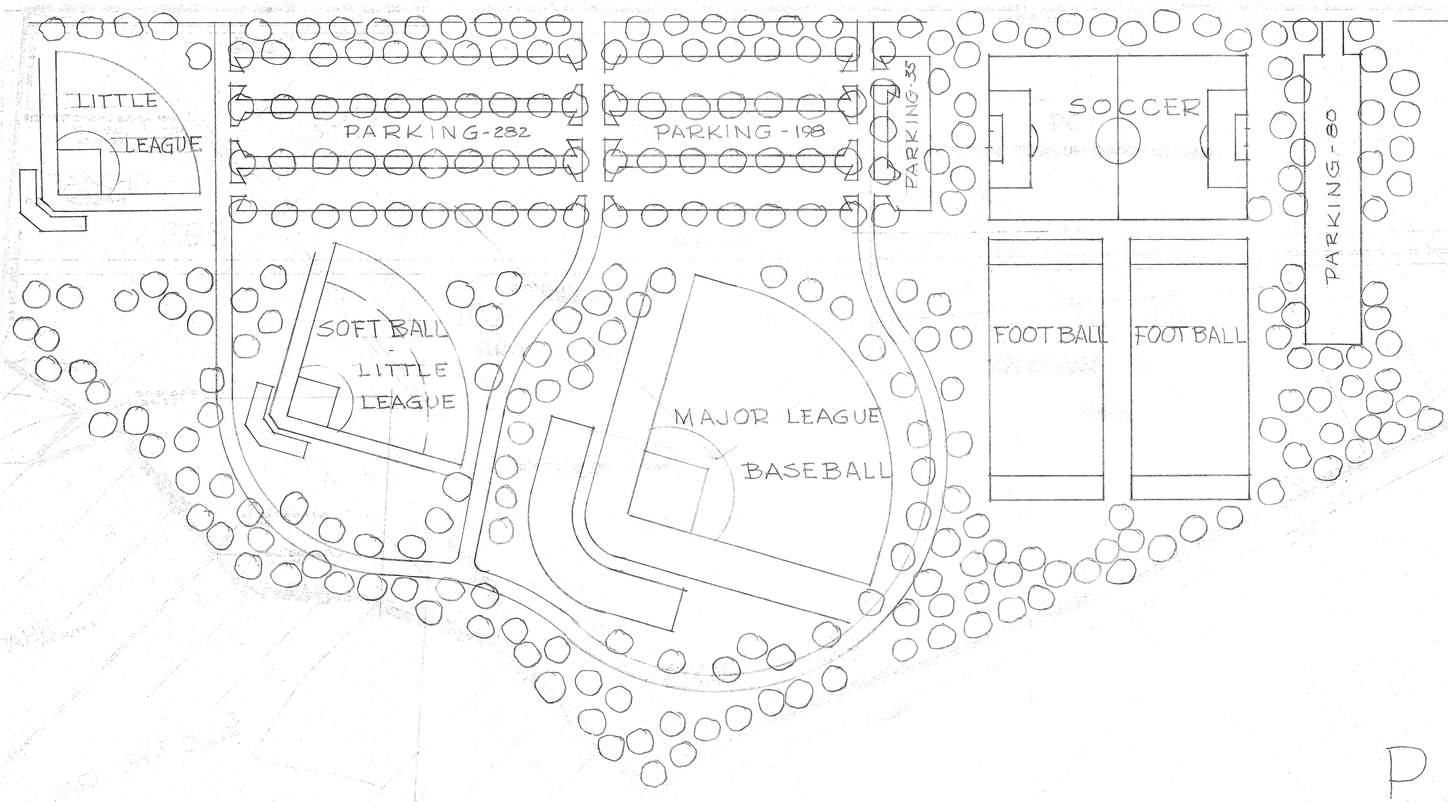

PRELIMINARY STUDY

MARCH 1971

MAR 8 1971

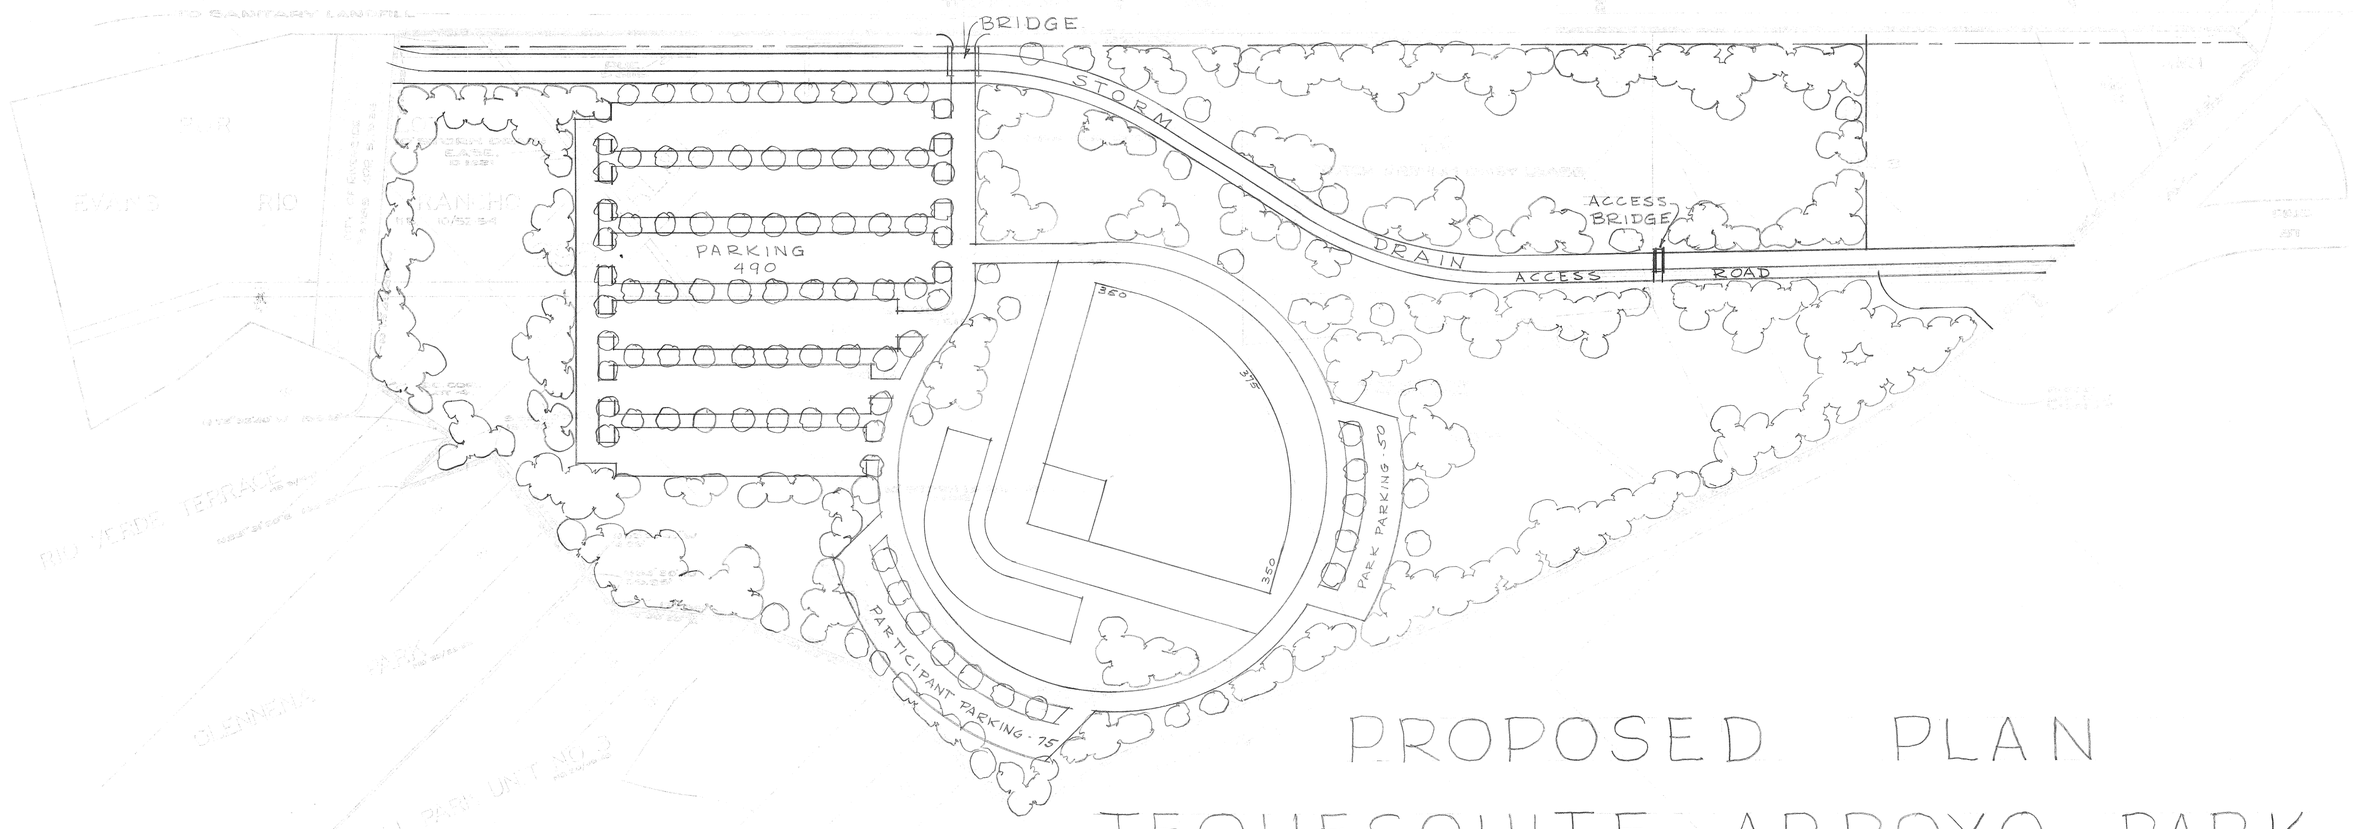

PROPOSED PLAN
TEQUESQUITE ARROYO PARK

NOVEMBER 1971

P-281