DRAWING NUMBER
Orangecrest #2
PLAN HOLD CORPORATION • IRVINE, CALIFORNIA
REORDER BY NUMBER 075AR

DRAWING NUMBER
PLAN HOLD CORPORATION • IRVINE, CALIFORNIA
REORDER BY NUMBER 075AR

DRAWING NUMBER
PLAN HOLD CORPORATION • IRVINE, CALIFORNIA
REORDER BY NUMBER 075AR

DRAWING NUMBER
PLAN HOLD CORPORATION • IRVINE, CALIFORNIA
REORDER BY NUMBER 075AR

DRAWING NUMBER
PLAN HOLD CORPORATION • IRVINE, CALIFORNIA
REORDER BY NUMBER 075AR

DRAWING NUMBER
TH-13
PLAN HOLD CORPORATION • IRVINE, CALIFORNIA
REORDER BY NUMBER 075AR

A.C. CRACKS

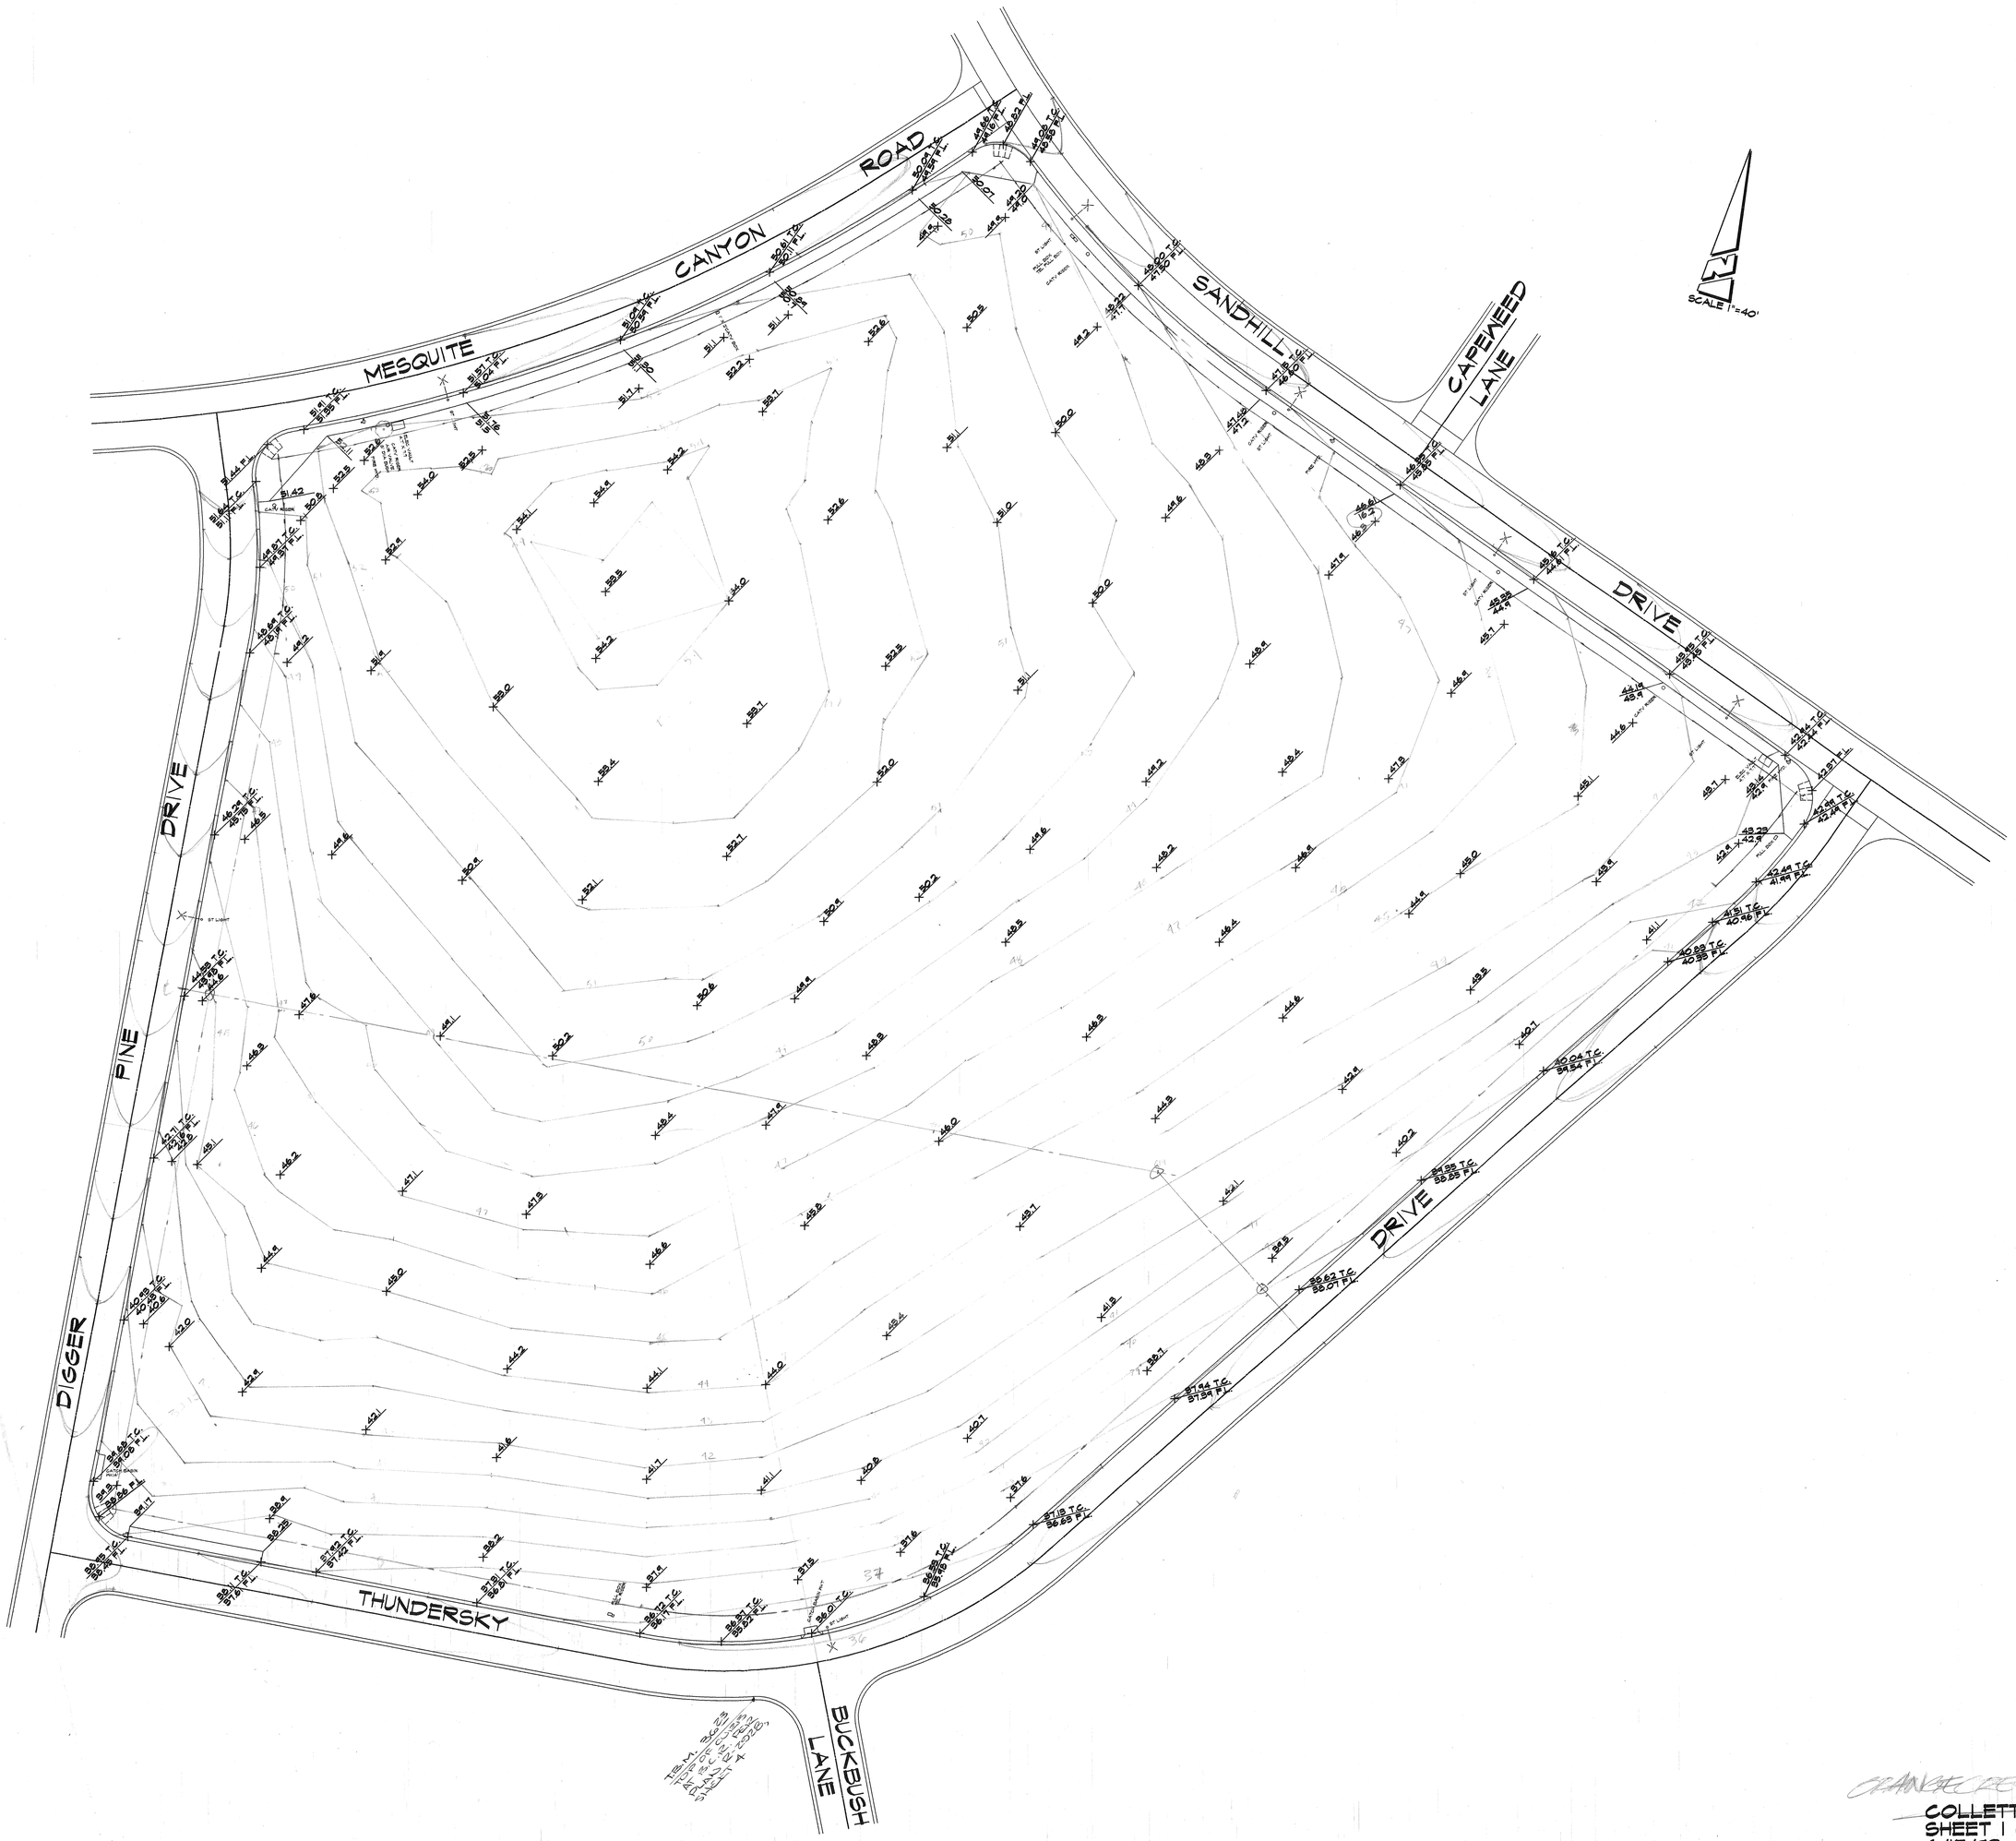

ORANGECREST #2

COLLETT PARK
SHEET 1 OF 1
6/15/93

TOPO / CONTOUR INTERPOLATION BY #S
FIELD SURVEY / SPOT ELEV'S BY JOHN GREECE
* ORIGINAL MYLAR TO PELA 11-12-93