DRAWING NUMBER
PLAN HOLD CORPORATION • IRVINE, CALIFORNIA
REORDER BY NUMBER 075AR
DRAWING NUMBER
PLAN HOLD CORPORATION • IRVINE, CALIFORNIA
REORDER BY NUMBER 075AR
DRAWING NUMBER
PLAN HOLD CORPORATION • IRVINE, CALIFORNIA
REORDER BY NUMBER 075AR
DRAWING NUMBER
PLAN HOLD CORPORATION • IRVINE, CALIFORNIA
REORDER BY NUMBER 075AR
DRAWING NUMBER
PLAN HOLD CORPORATION • IRVINE, CALIFORNIA
REORDER BY NUMBER 075AR

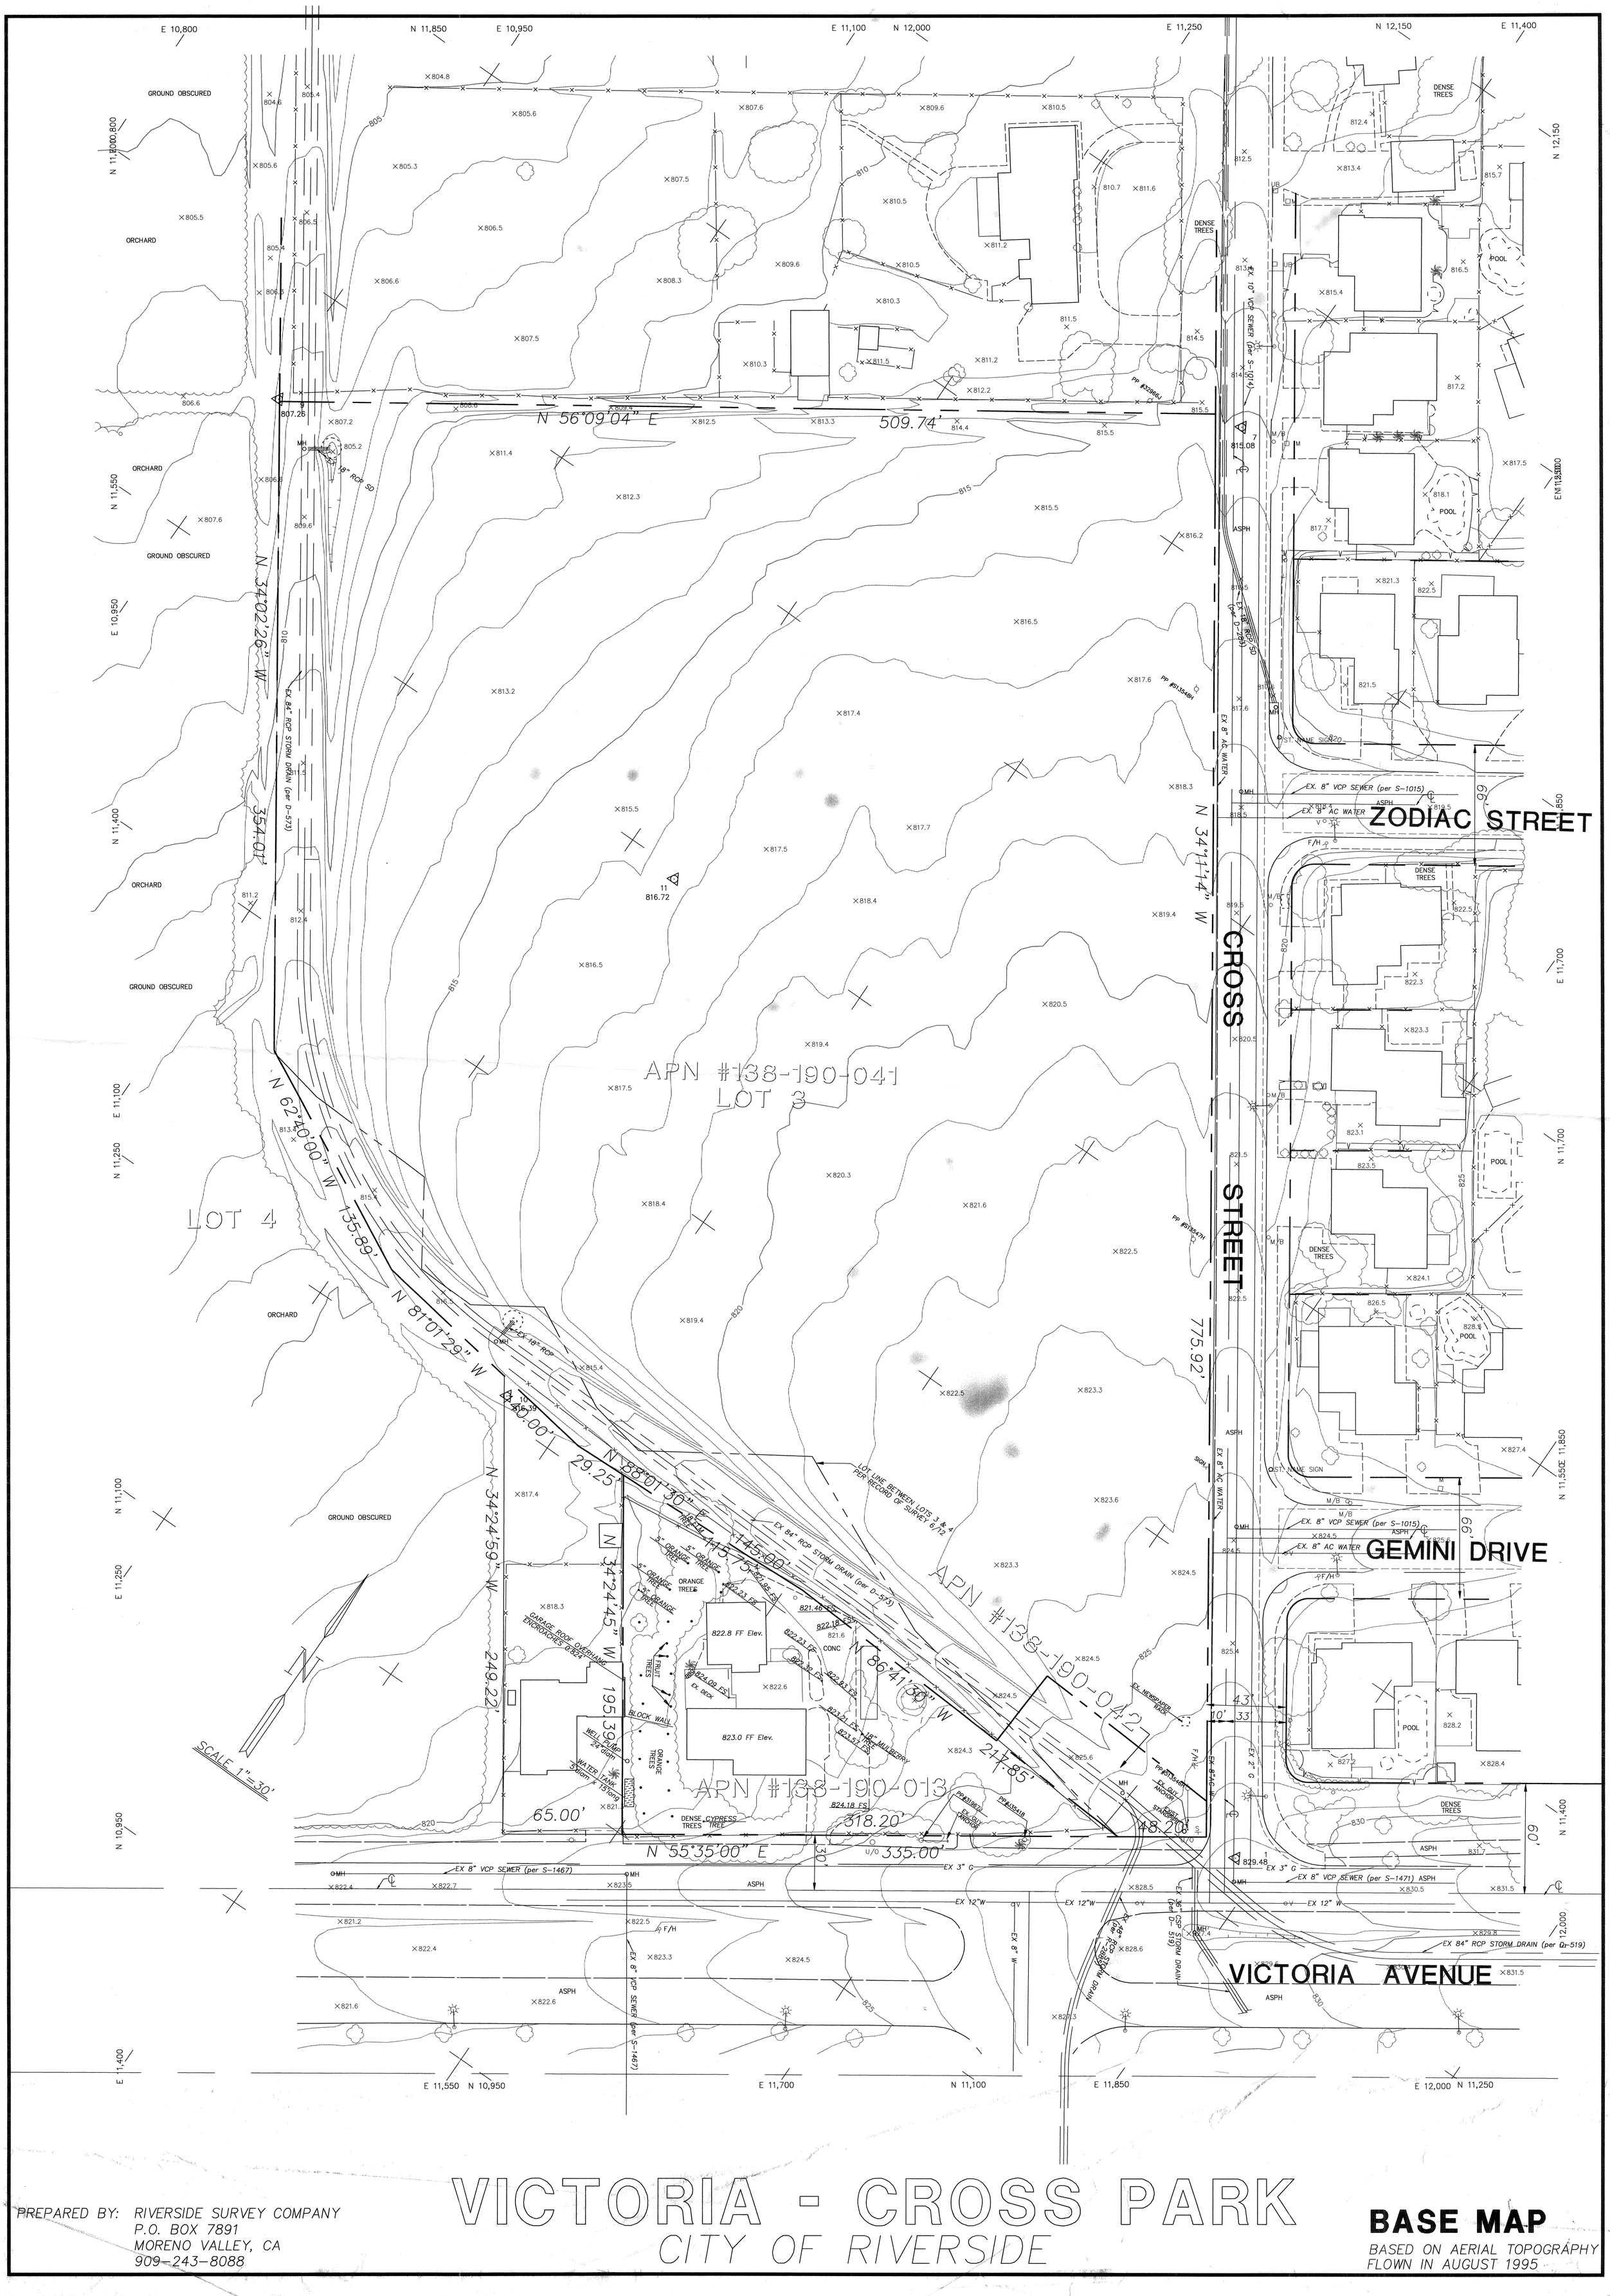

VICTORIA - CROSS PARK

CITY OF RIVERSIDE

BASE MAP

BASED ON AERIAL TOPOGRAPHY FLOWN IN AUGUST 1995

PREPARED BY: RIVERSIDE SURVEY COMPANY
P.O. BOX 7891
MORENO VALLEY, CA
909-243-8088