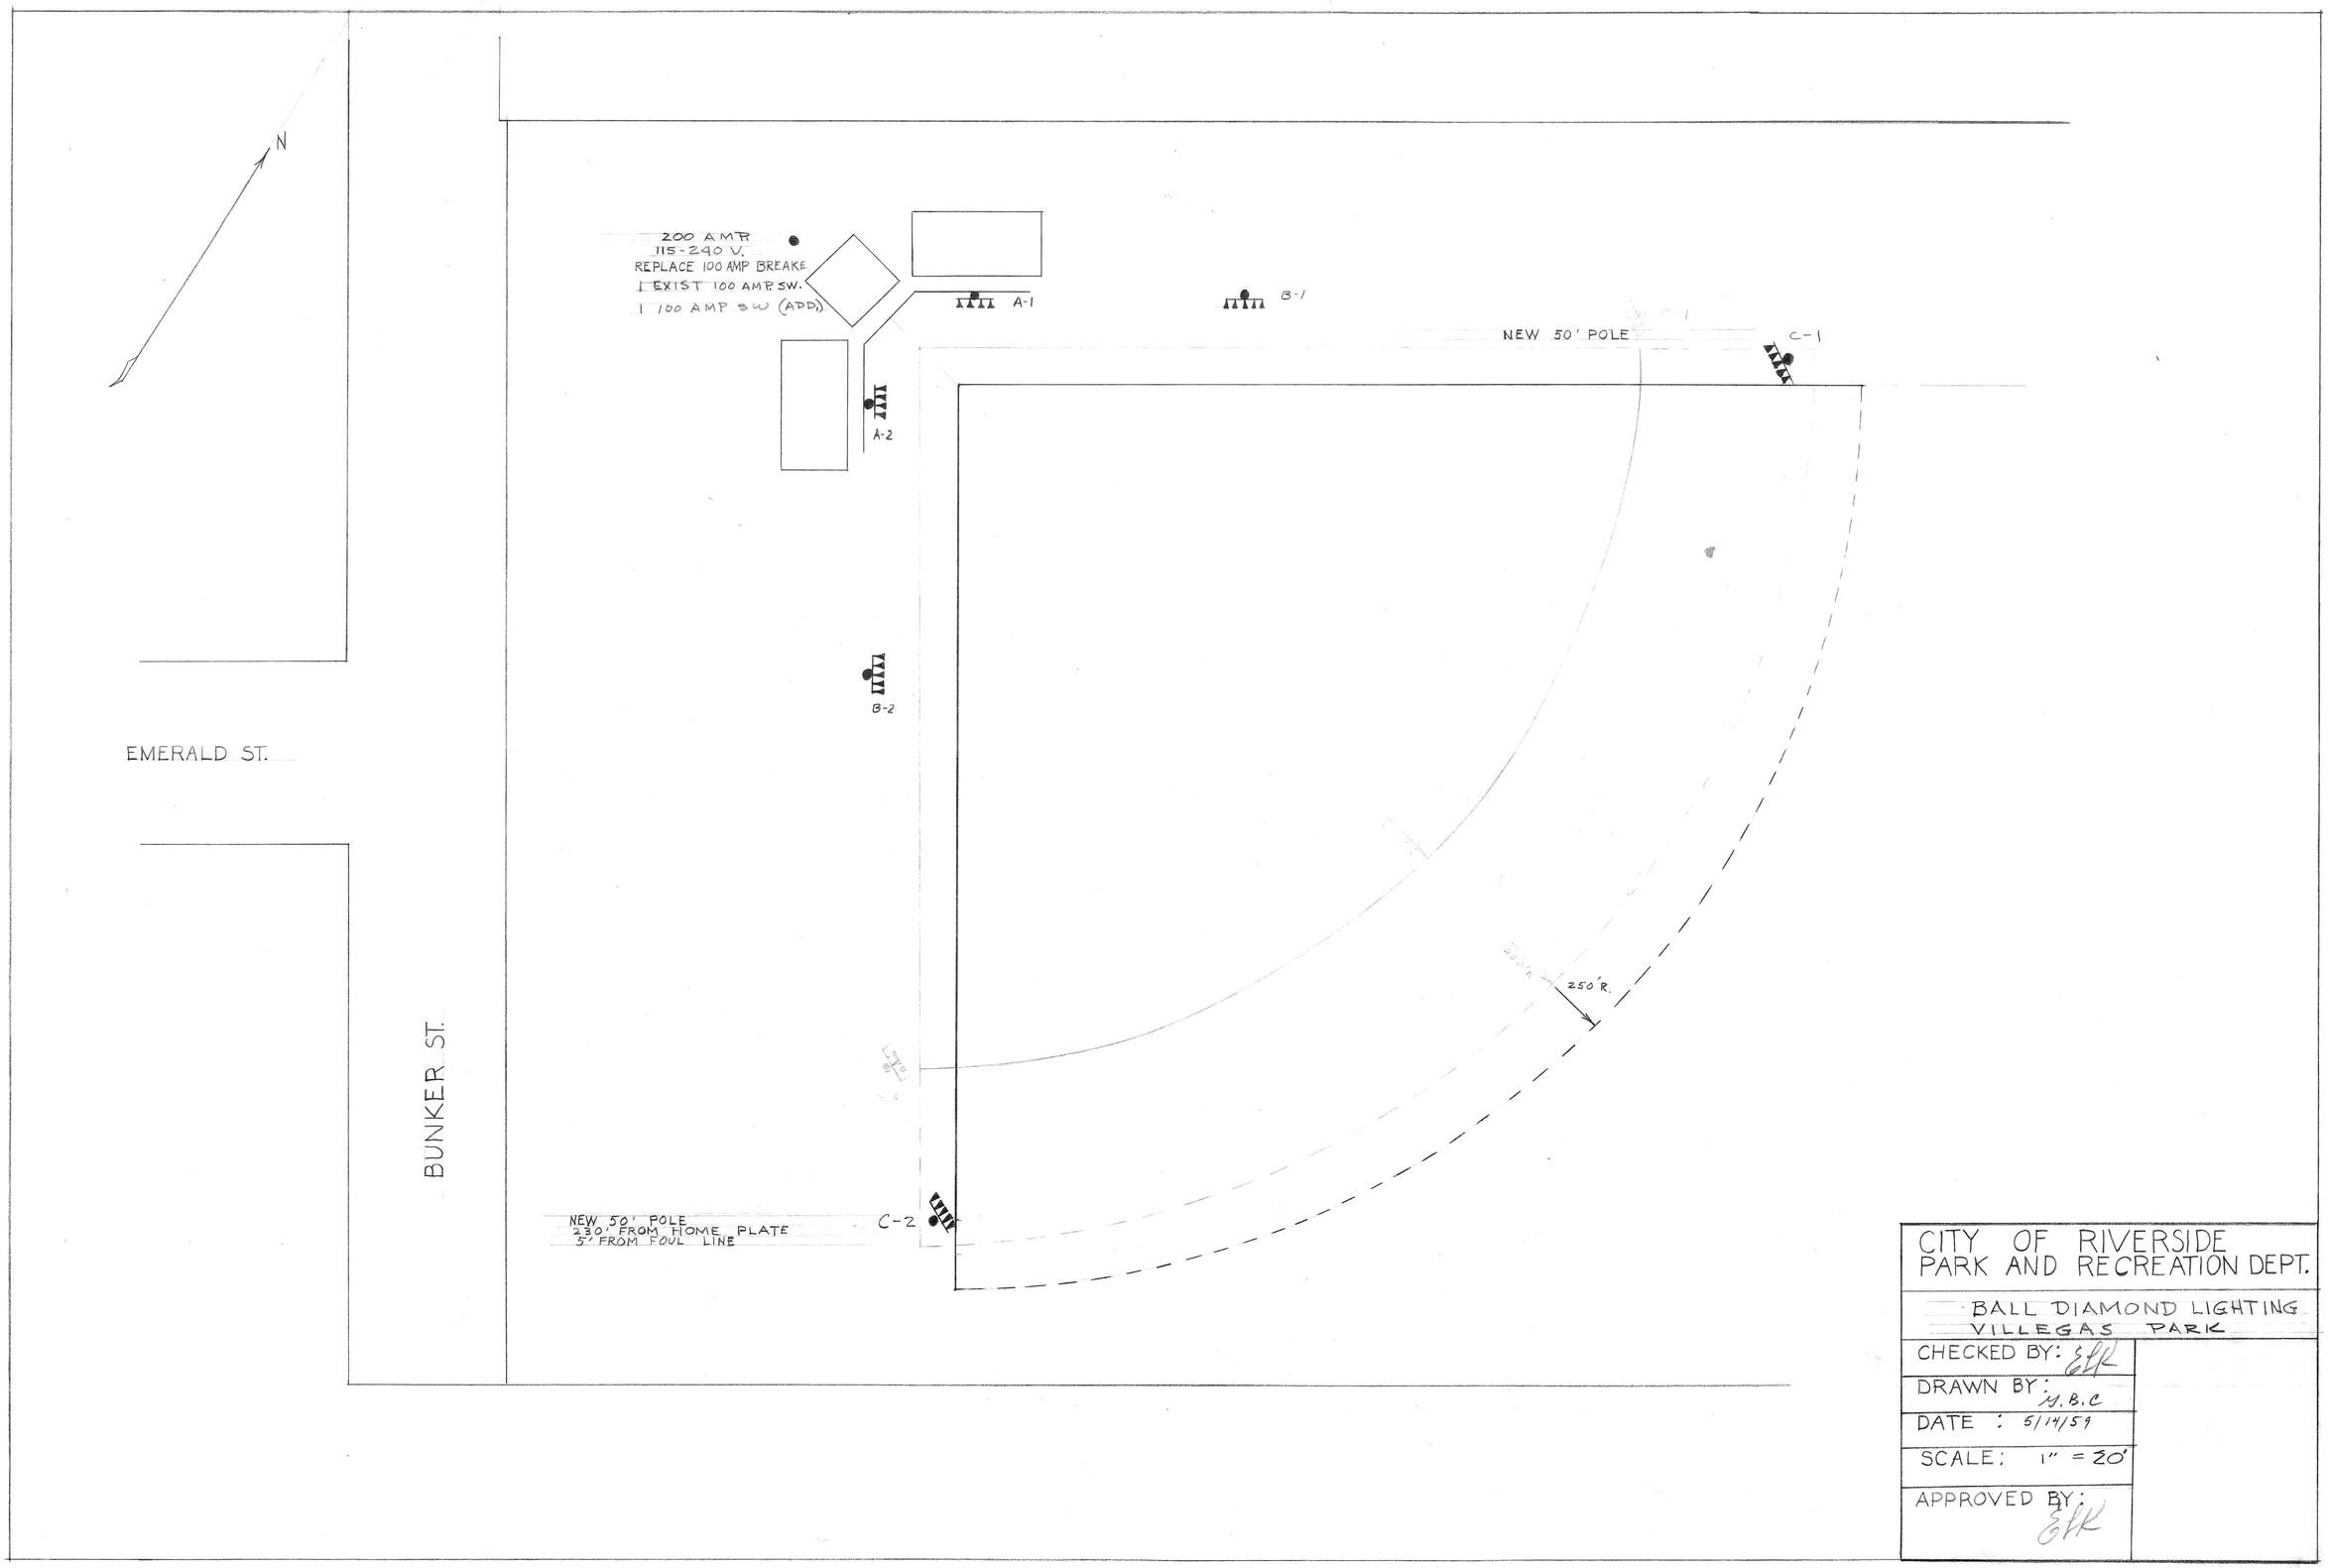

CITY OF RIVERSIDE
PARK AND RECREATION DEPT.

BALL DIAMOND LIGHTING
VILLEGAS PARK

CHECKED BY: EHK	
DRAWN BY: M.B.C	
DATE: 5/14/59	
SCALE: 1" = 20'	
APPROVED BY: EHK	

DRAWING NUMBER
VI-05

PLAN HOLD CORPORATION • IRVINE, CALIFORNIA
REORDER BY NUMBER 07546

P-159-4