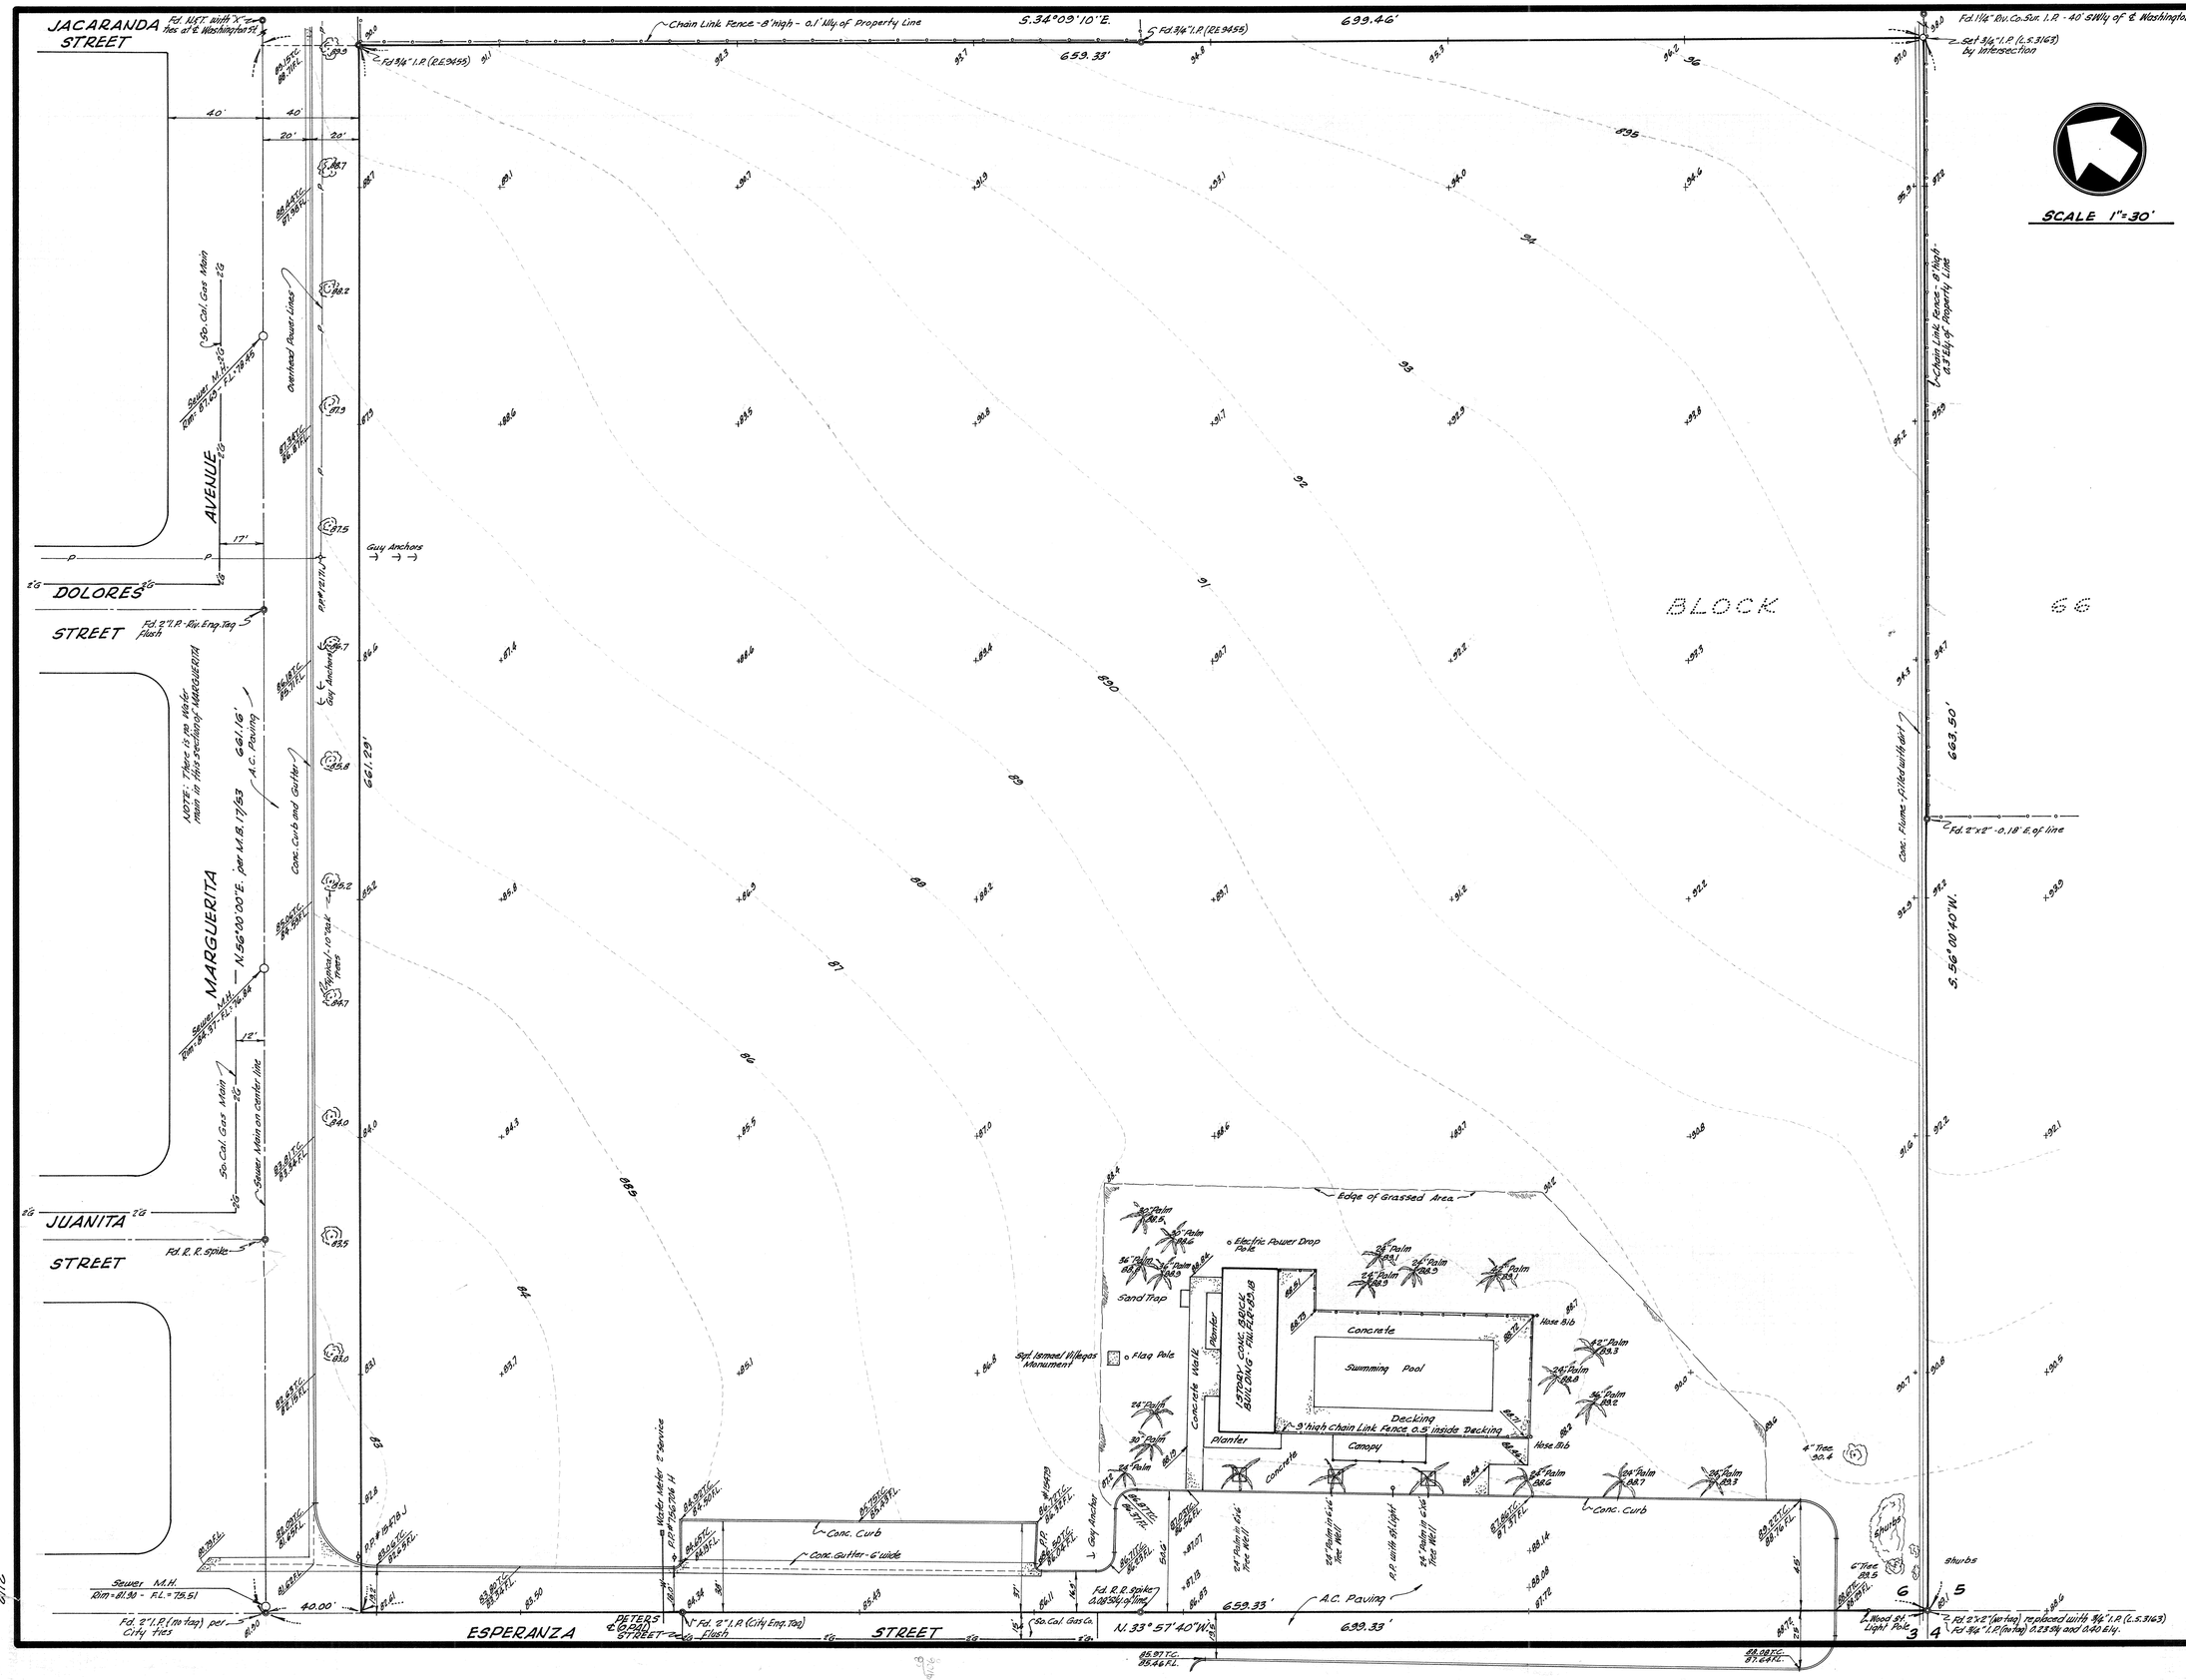

CRAWLEY, HAWKINS & ASSOCIATES
ENGINEERS & SURVEYORS
3762 ELIZABETH ST
RIVERSIDE, CALIF. PHONE (714) 684-9552

FEB. 1963	JAN. 1963	FEB. 1969	SCALE 1" = 30'

BENCH MARK
City B.M. - PAL nail in stk. (Ely) curb Diamond St., 20' Wly (Sly) of Wly (Sly) ℄ Esperanza St. C/℄ F.S. 339/5
Elevation 878.38

LEGAL DESCRIPTION
THE S½ W½ RECTANGULAR ¼ OF LOT G OF BLOCK 66 OF THE SAYWARD AND EVANS TRACT, M.B. 3/12, RECORDS OF SAN BERNARDINO COUNTY, CALIFORNIA.

TOPO MAP
VILLEGAS PARK
FOR CITY OF RIVERSIDE PARK AND RECREATION DEPT.

ORIGINAL	ISSUE Mar. 3, 1963
DATE NO.	REVISION

SHEET 1 OF 1 SHEET

21/12

P-50