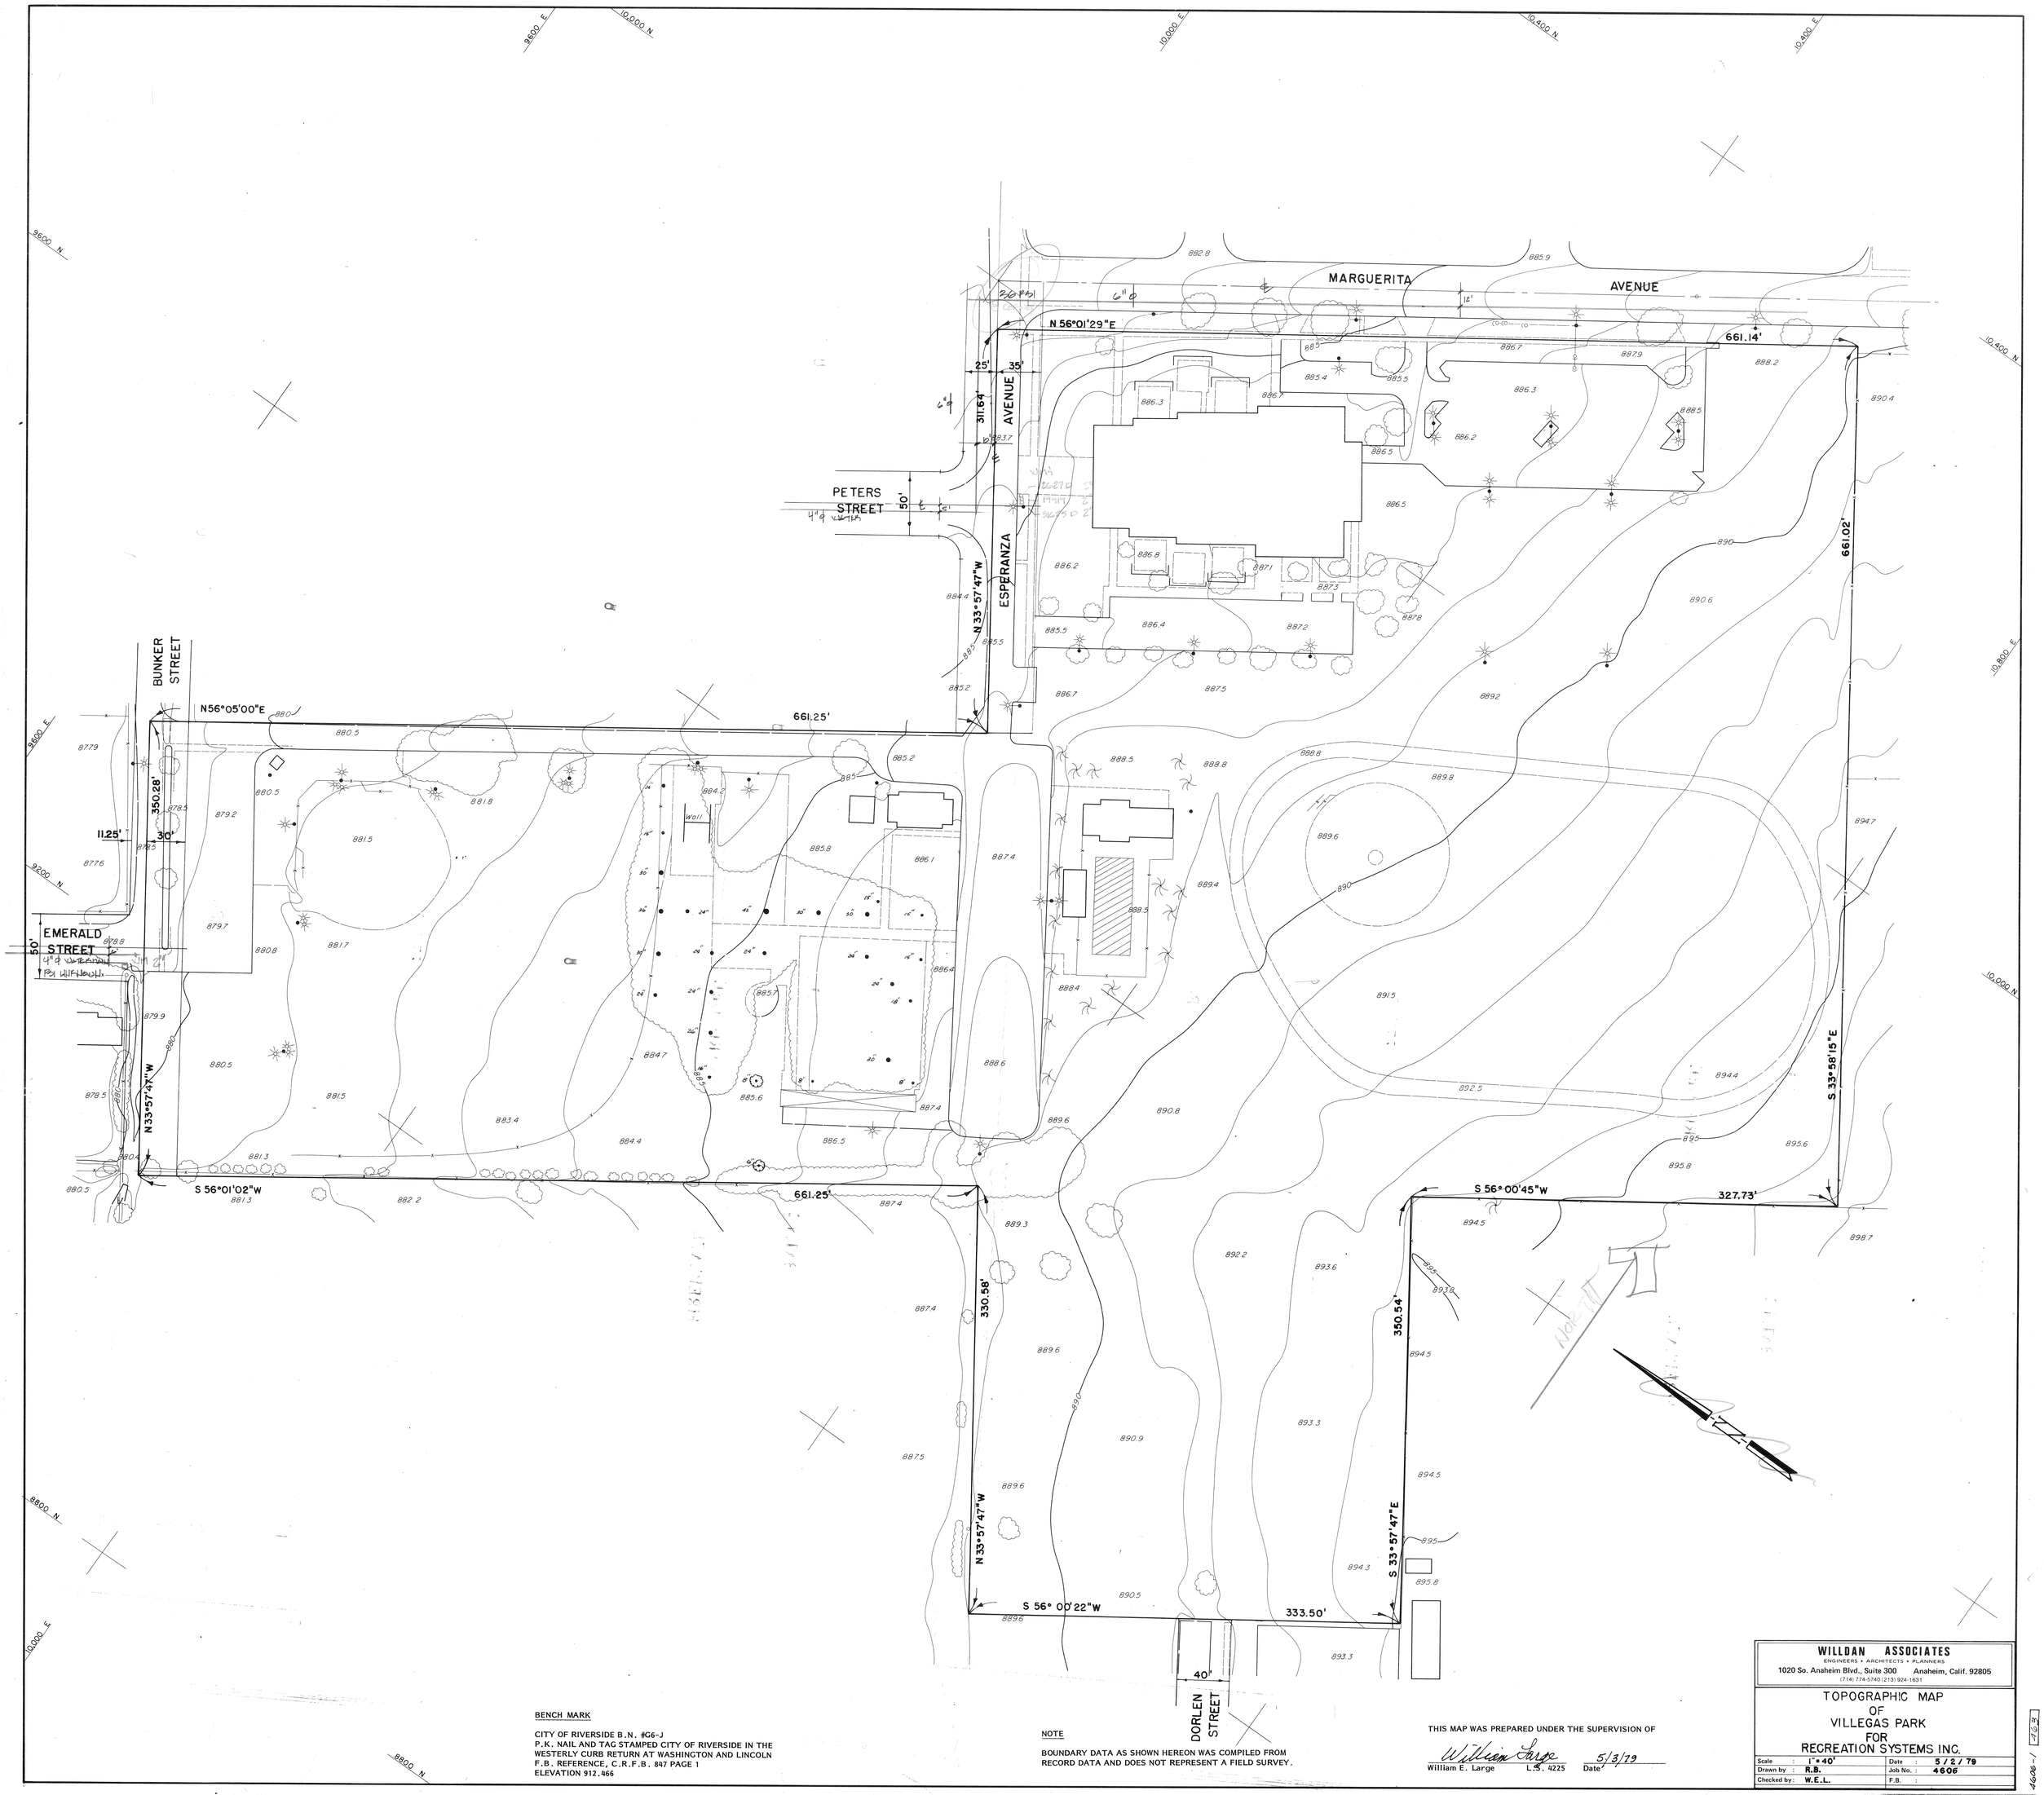

BENCH MARK

CITY OF RIVERSIDE B.N. #G6-J
P.K. NAIL AND TAG STAMPED CITY OF RIVERSIDE IN THE WESTERLY CURB RETURN AT WASHINGTON AND LINCOLN
F.B. REFERENCE, C.R.F.B. 847 PAGE 1
ELEVATION 912.466

NOTE

BOUNDARY DATA AS SHOWN HEREON WAS COMPILED FROM RECORD DATA AND DOES NOT REPRESENT A FIELD SURVEY.

THIS MAP WAS PREPARED UNDER THE SUPERVISION OF

William Large
William E. Large L.S. 4225 Date 5/3/79

WILLDAN ASSOCIATES
ENGINEERS • ARCHITECTS • PLANNERS
1020 So. Anaheim Blvd., Suite 300 Anaheim, Calif. 92805
(714) 774-5740 (213) 924-1631

TOPOGRAPHIC MAP
OF
VILLEGAS PARK
FOR
RECREATION SYSTEMS INC.

Scale :	1" = 40'	Date :	5 / 2 / 79
Drawn by :	R.B.	Job No. :	4606
Checked by :	W.E.L.	F.B. :	

4606-1 463

P-159-23