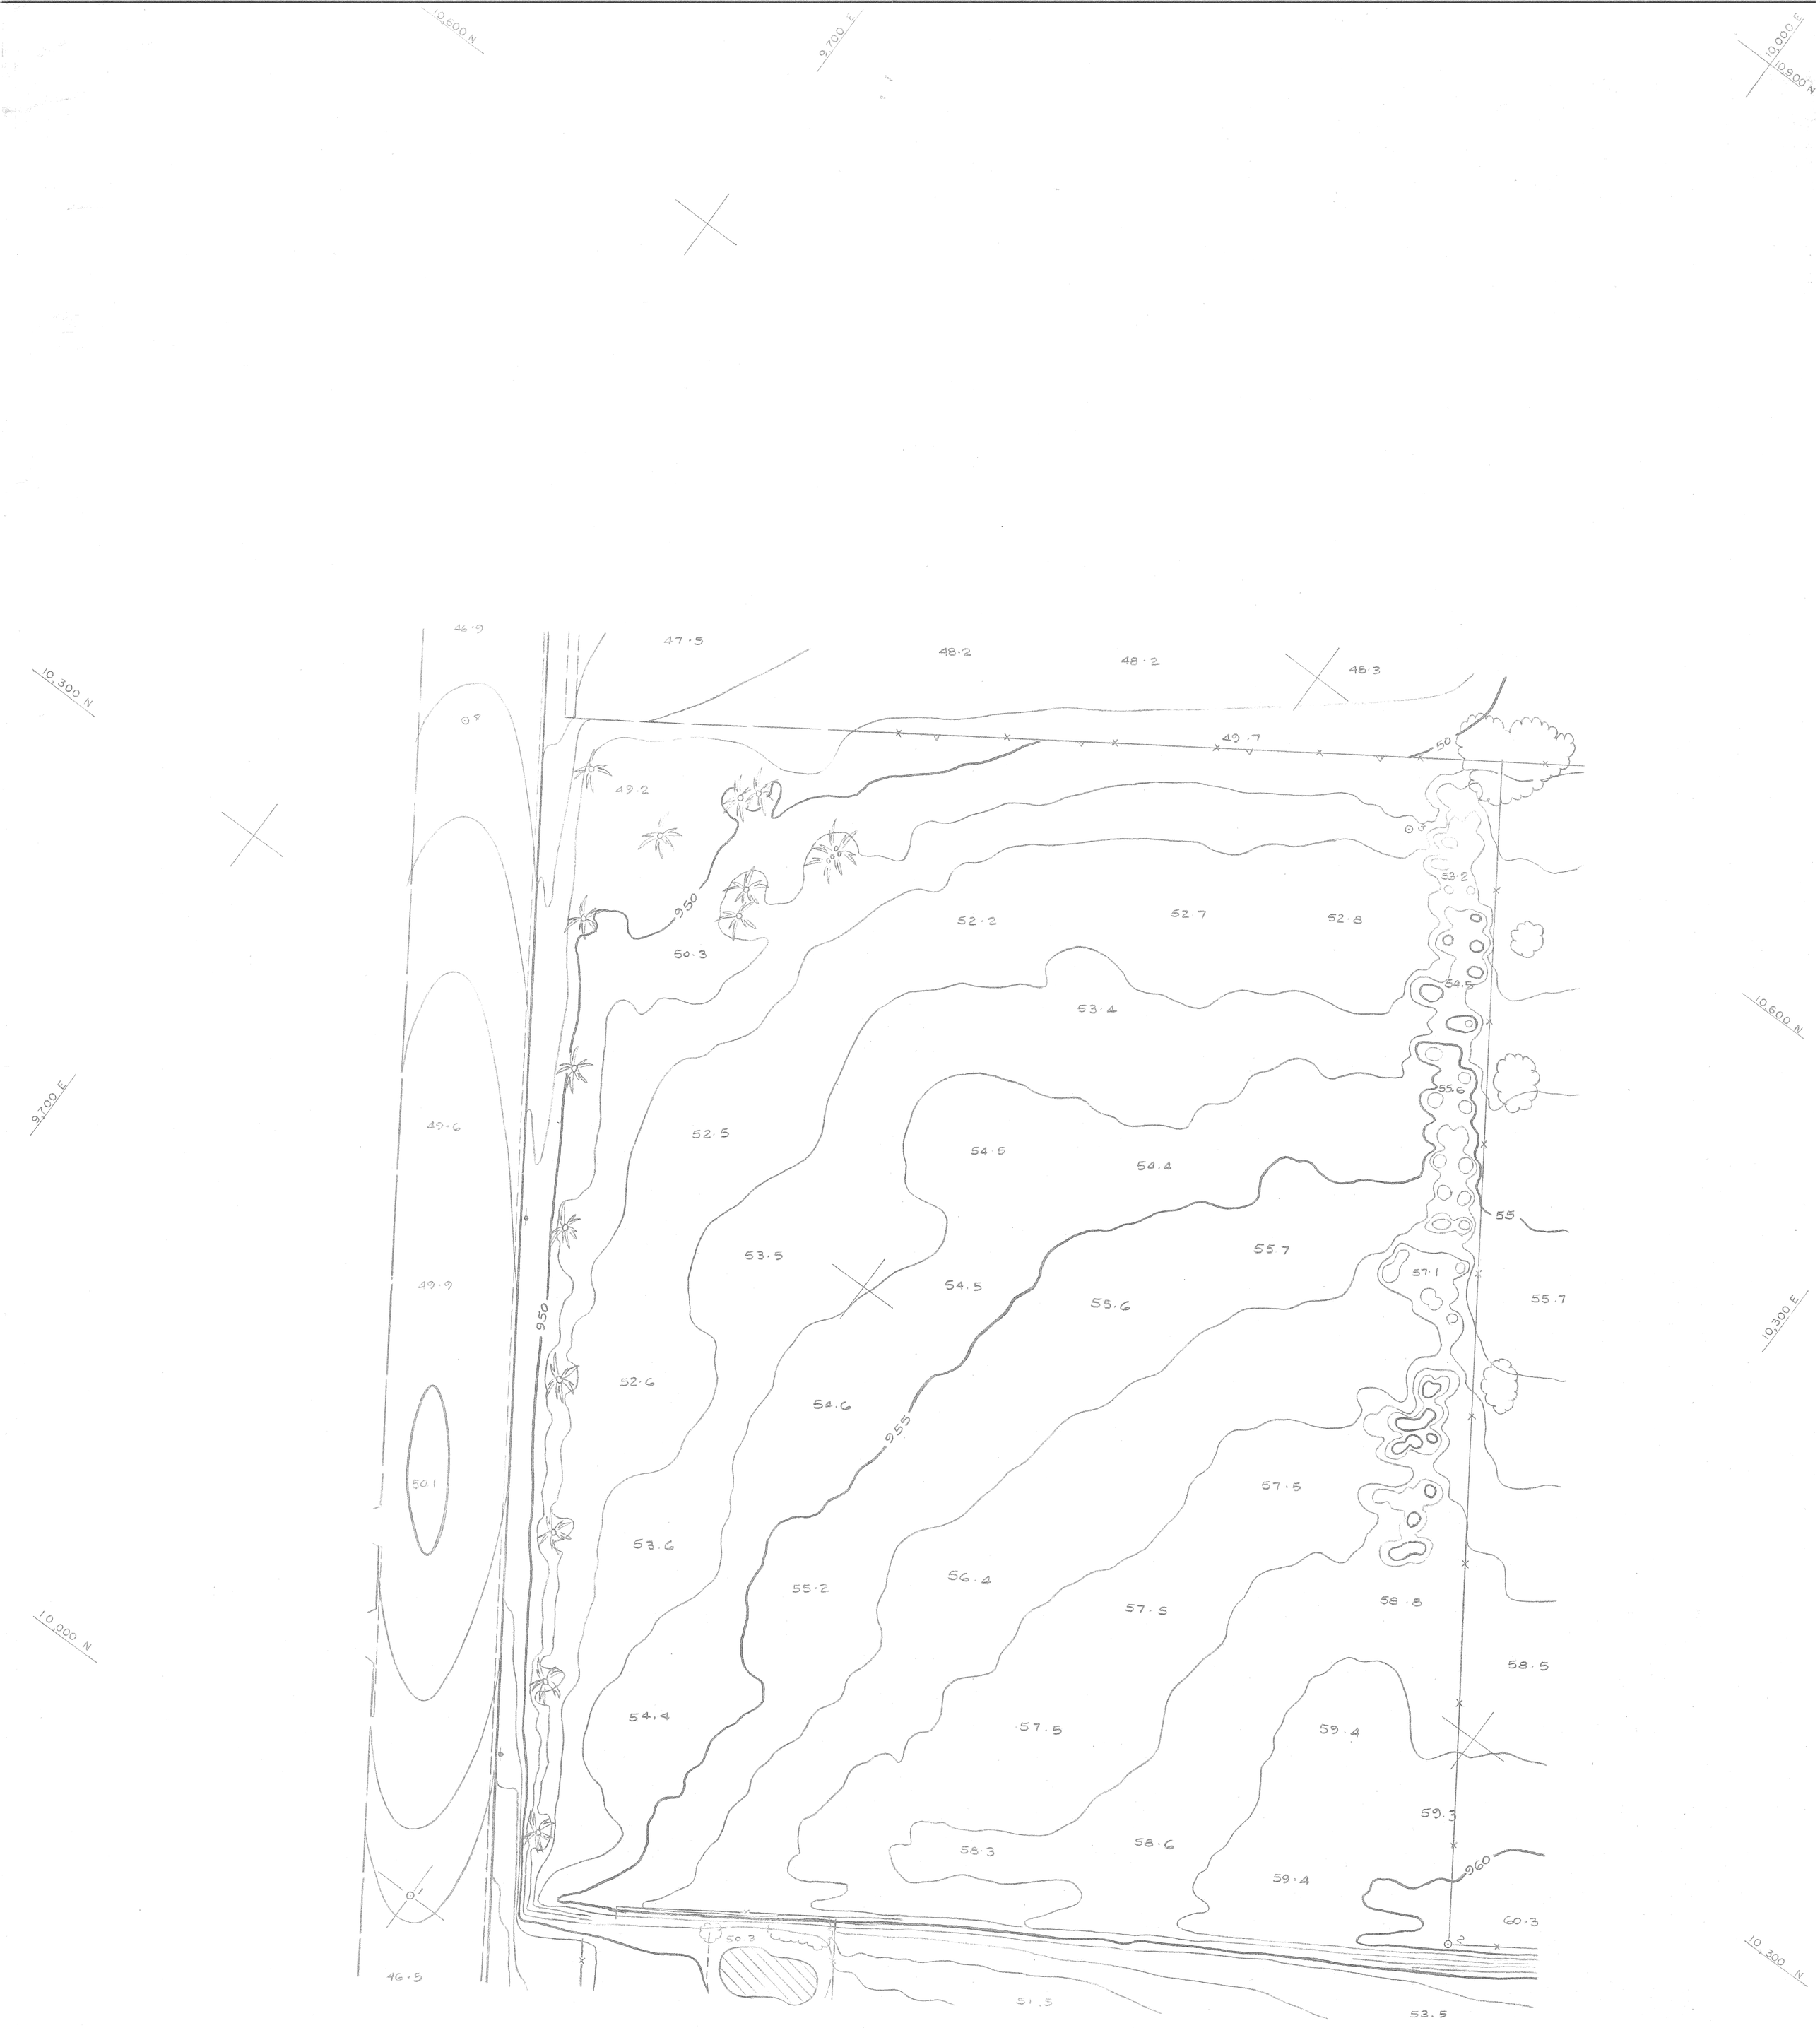

WASHINGTON PARK

SCALE 1" = 30'
CONTOUR INTERVAL 1'
DATE OF PHOTOGRAPHY 6-20-77

PHOTOGRAMMETRIC SURVEYORS CERTIFICATE

This Topographic Map correctly represents a survey made by Photogrammetric methods by me or under my directions in conformance with the U.S. Map Accuracy Standards.

P. BENENATI P.S. 81

GROUND CONTROL SURVEYS FURNISHED BY CITY OF RIVERSIDE

ATS AERO TECH SURVEYS RIVERSIDE CALIFORNIA

237

P-161-2

DRAWING NUMBER WA-03

PLAN HOLD CORPORATION • IRVINE, CALIFORNIA
REORDER BY NUMBER 075AR

DRAWING NUMBER

PLAN HOLD CORPORATION • IRVINE, CALIFORNIA
REORDER BY NUMBER 075AR

DRAWING NUMBER

PLAN HOLD CORPORATION • IRVINE, CALIFORNIA
REORDER BY NUMBER 075AR

DRAWING NUMBER WAS