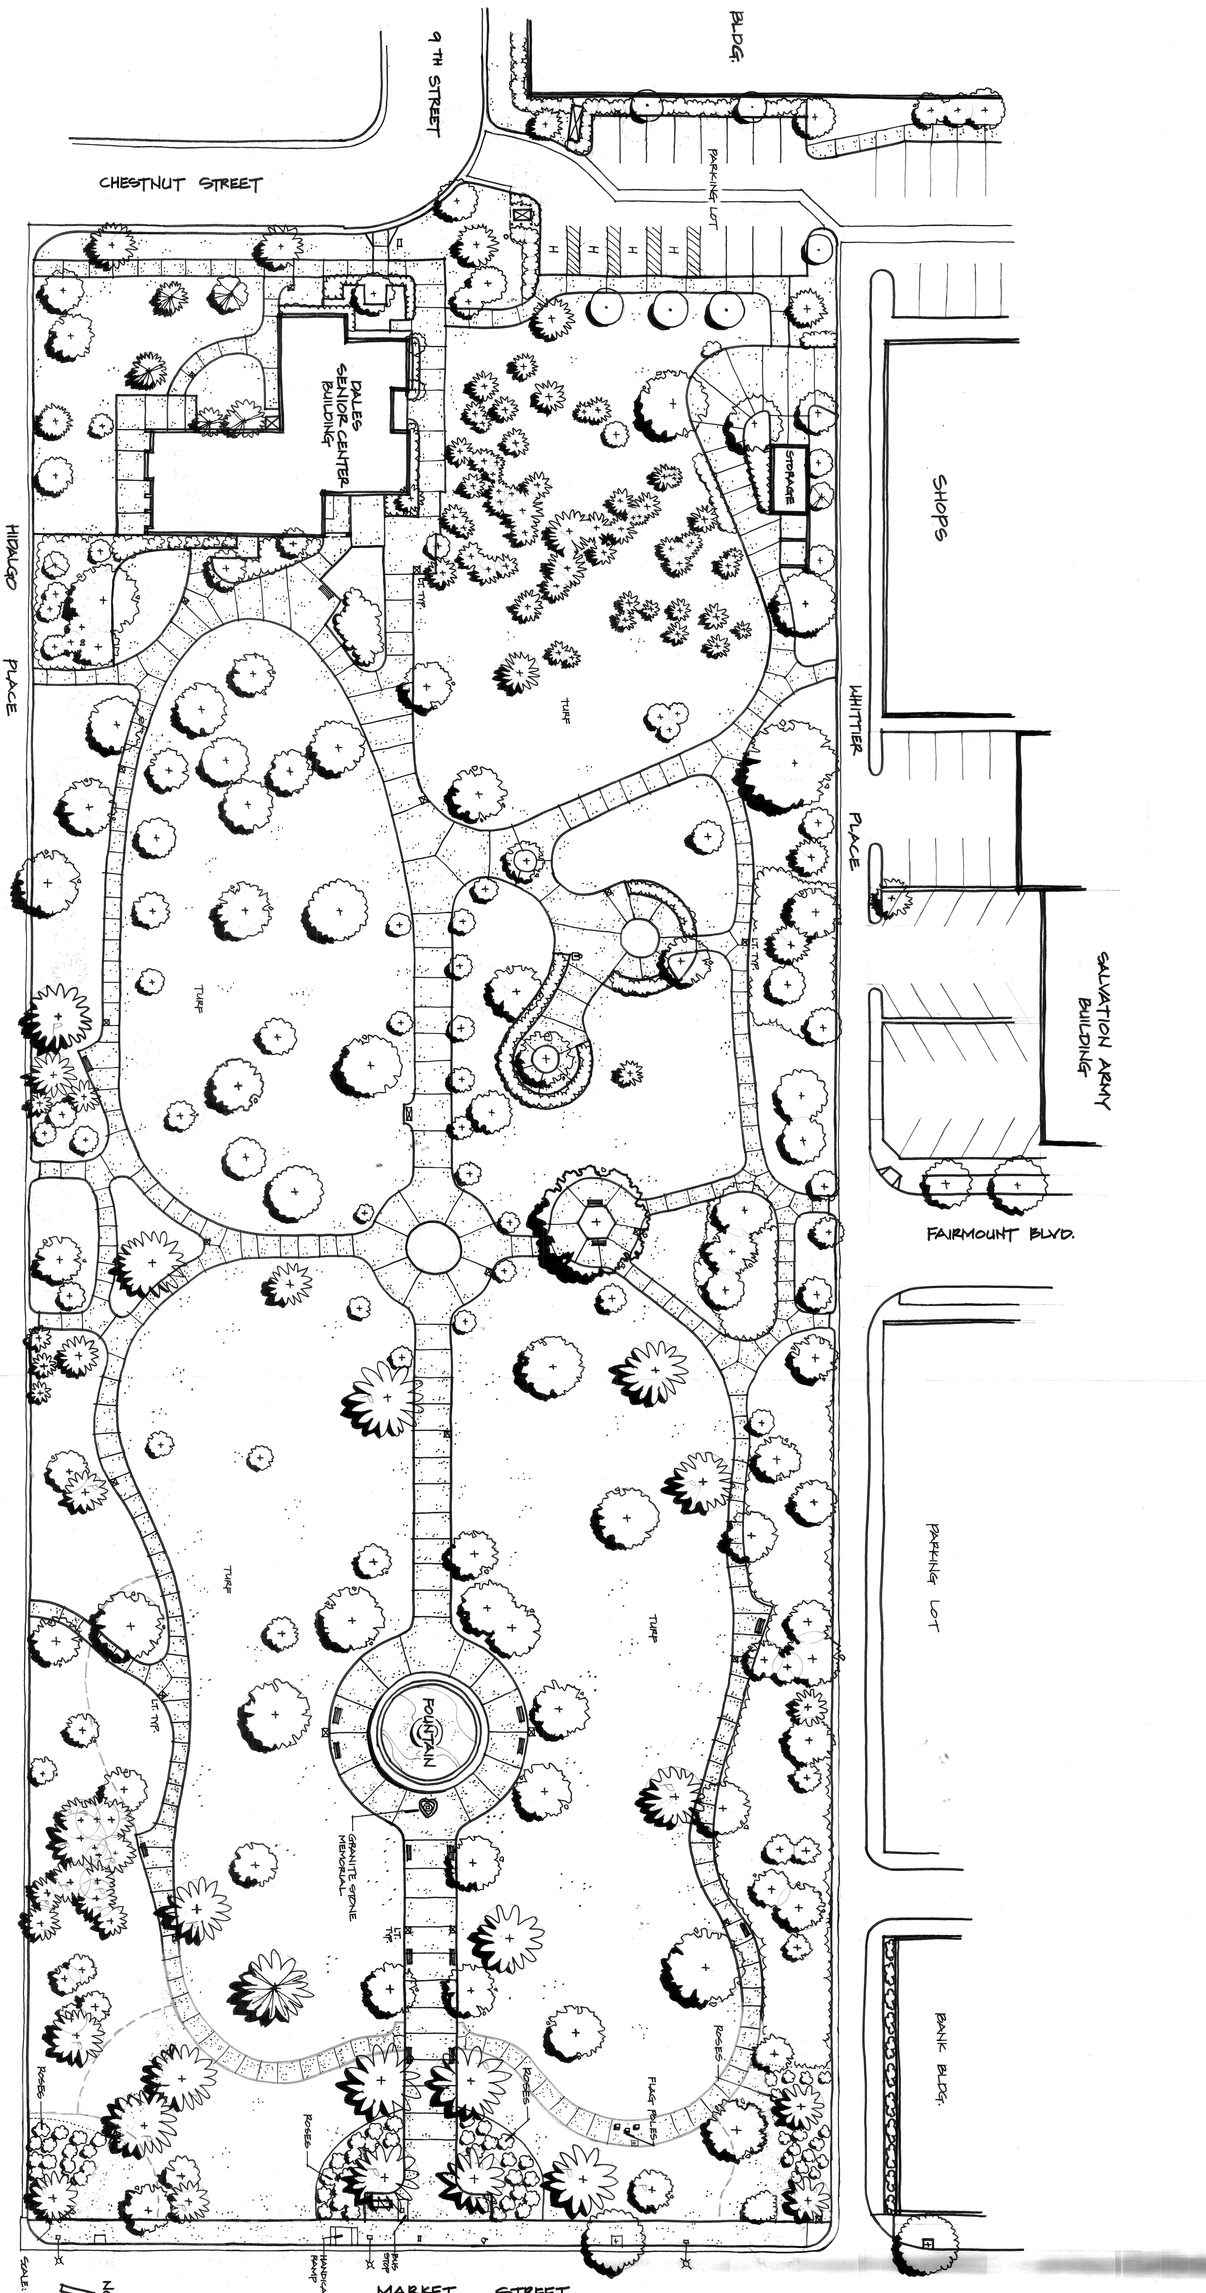

date	2-23-94
design	
drawn	EL
check	
acct. no.	
SHEET	of

revisions	by
12-14-95	AE

city of riverside
park & recreation
department

(909) 782-5223
3900 MAIN ST RIVERSIDE, CALIFORNIA 92522

WHITE PARK
W/ DALES CENTER PARKING LOT
EXISTING LAYOUT